
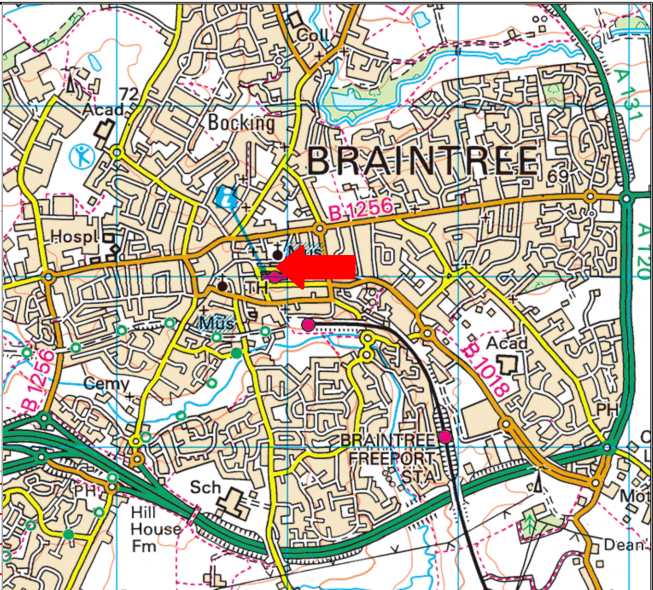


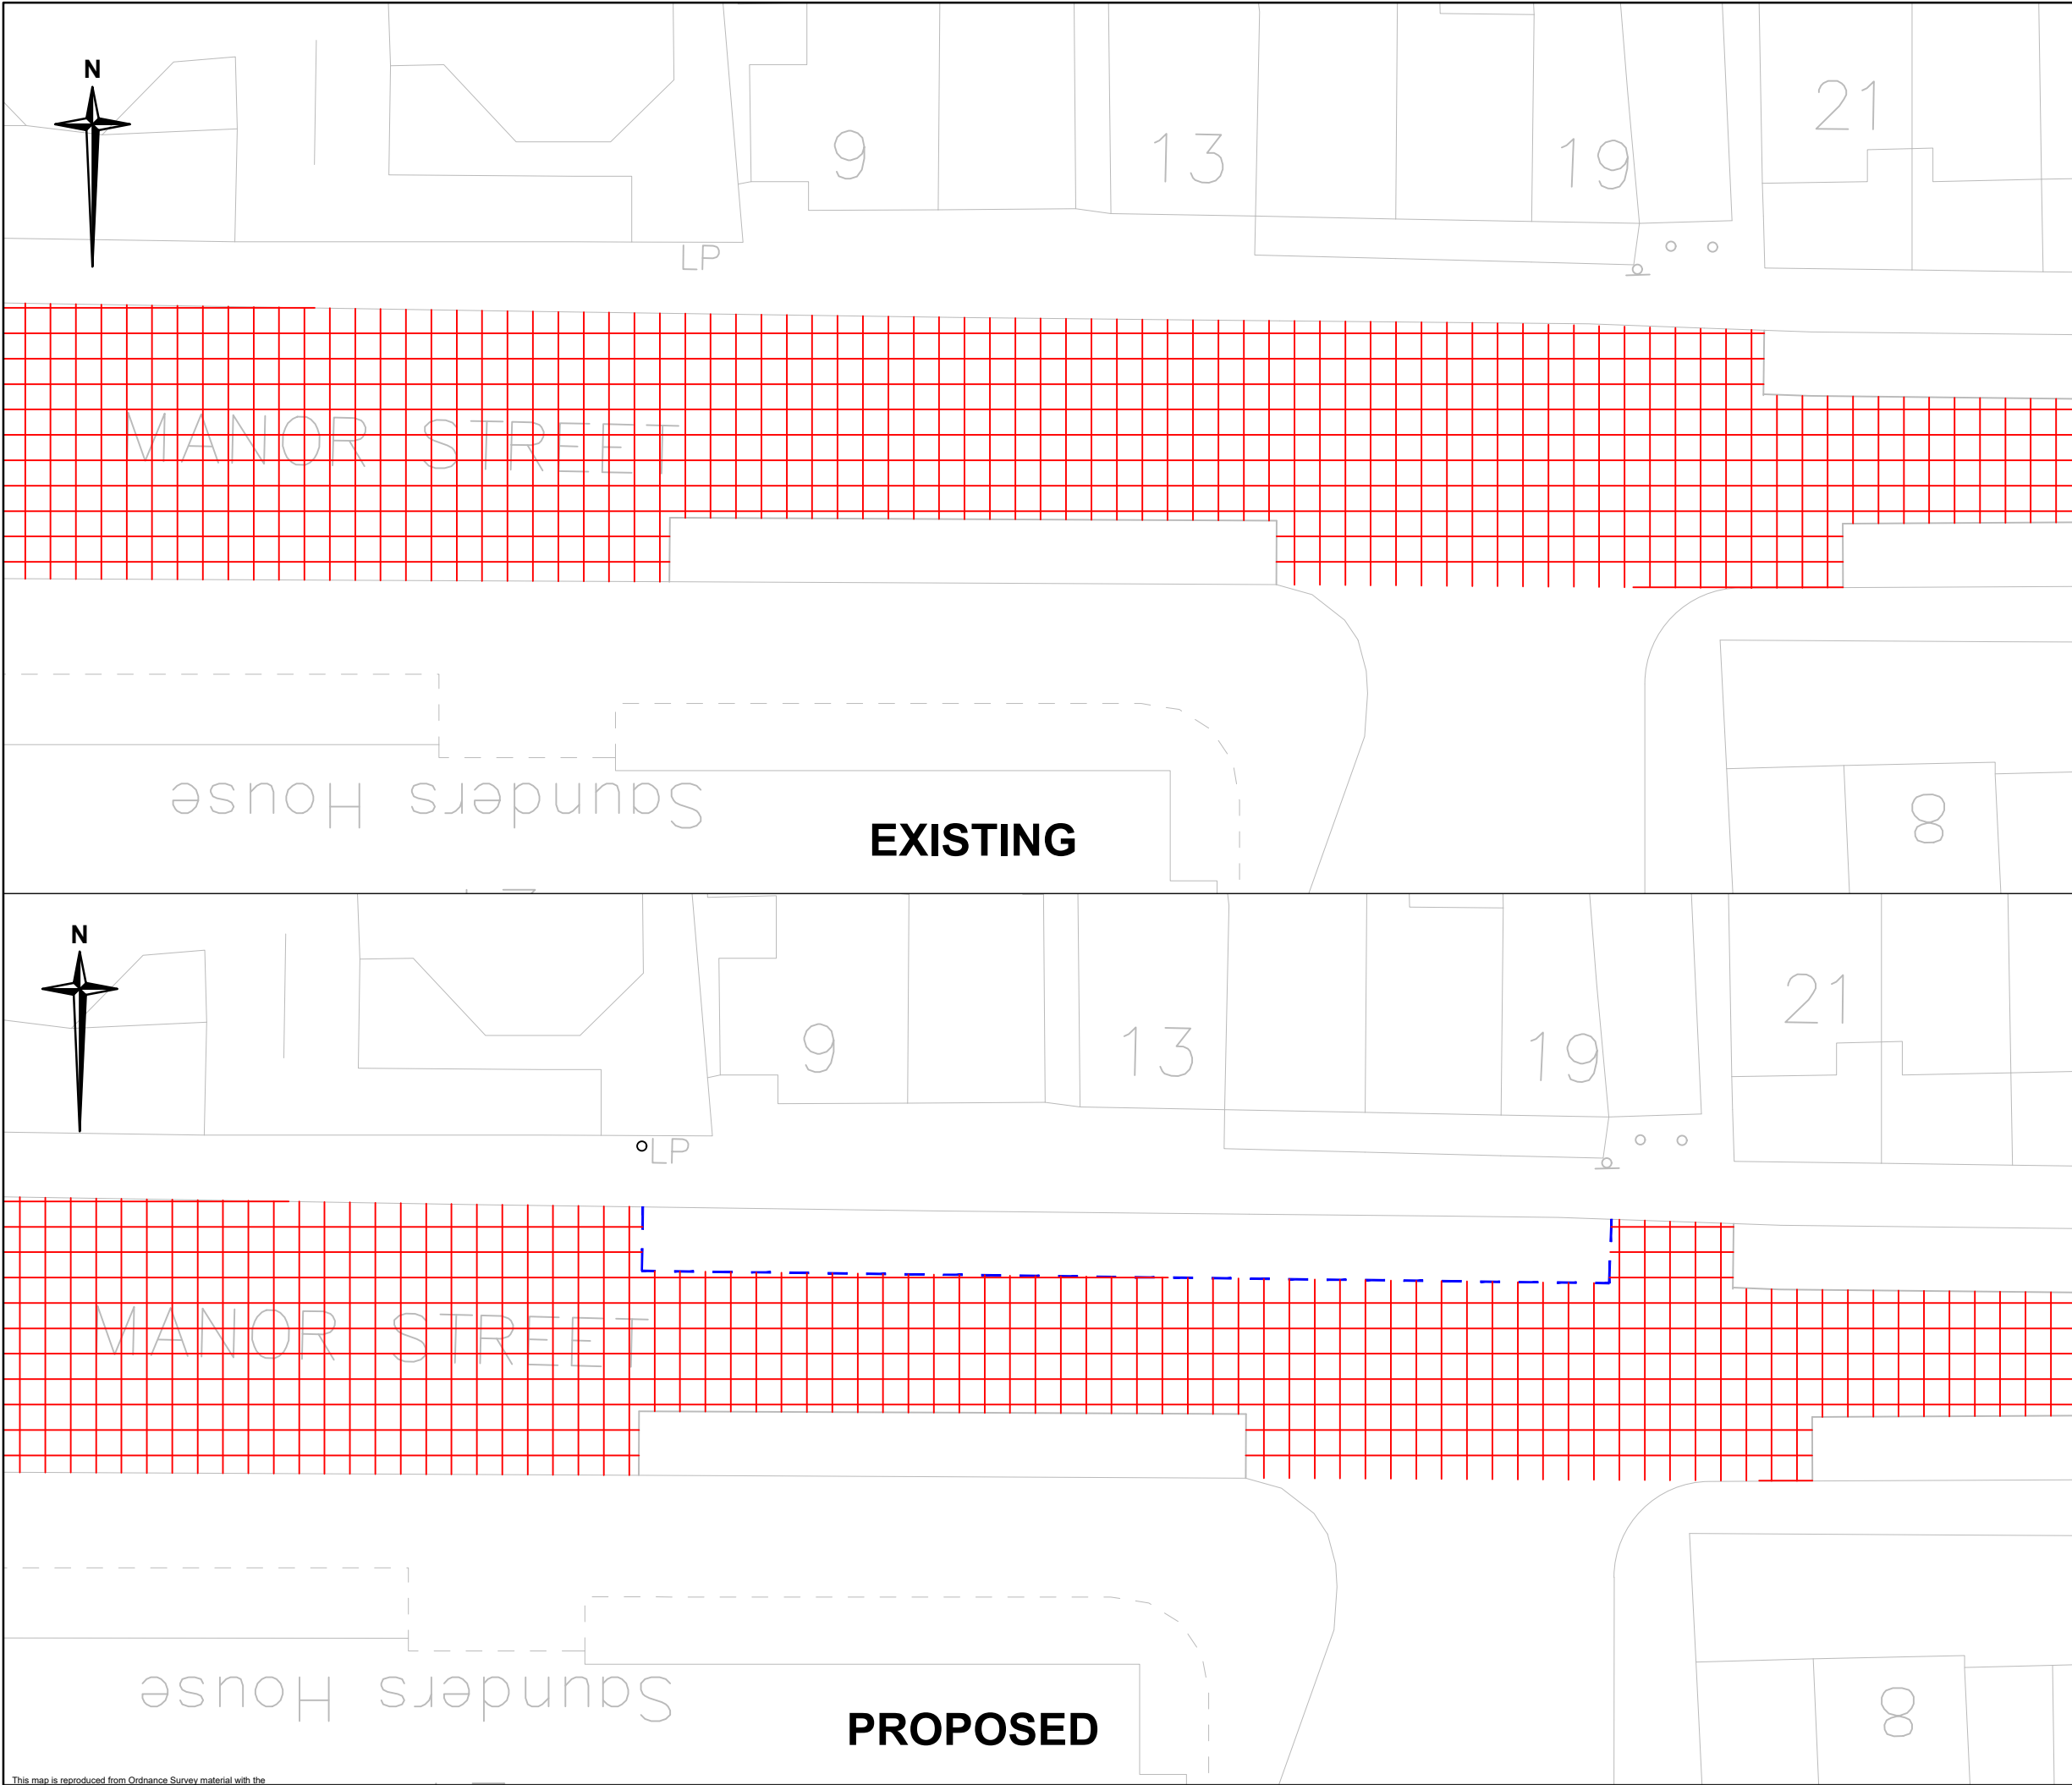

- Notes**
1. Do not scale.
 2. All signs and road marking are to be in accordance with The Traffic Signs Regulations and General Directions 2016 and any amendment thereto.
 3. This drawing is to be used for the revision of the TRO. The new signs are not to be erected until the Order is sealed.

- Key**
-  Restricted Parking Zone - No Waiting at Any Time and No Loading at Any Time (Except in signed bays)
 -  Limited waiting - 5pm-11.30pm. No return within 2 hours (7 days a week)

Rev.	Date	Description of revision	Drawn	Checked	Reviewed	Approved
DRAWING STATUS						
FOR INFORMATION						
						
Essex Highways, Seax House, Victoria Road South, Chelmsford, CM1 1QH. Tel: 0345 6037631 © Essex County Council						
SCHEME TITLE						
Manor Street, Braintree						
DRAWING TITLE						
Parking Restrictions TRO Plan						
DESIGNED	DRAWN	CHECKED	REVIEWED	APPROVED		
NF	NF					
DATE	DATE	DATE	DATE	DATE		
Aug 26	Aug 26					
DRAWING UNITS U.N.O.				SCALE AT A3 (420x297mm)		
DIMENSIONS IN MILLIMETRES				1:200		
LEVELS IN METRES						
DRAWING No.						REV.
16263101190700011-00-002						-
 						