




REVOCATION OF LIMITED PARKING RESTRICTION  
SCALE 1:250

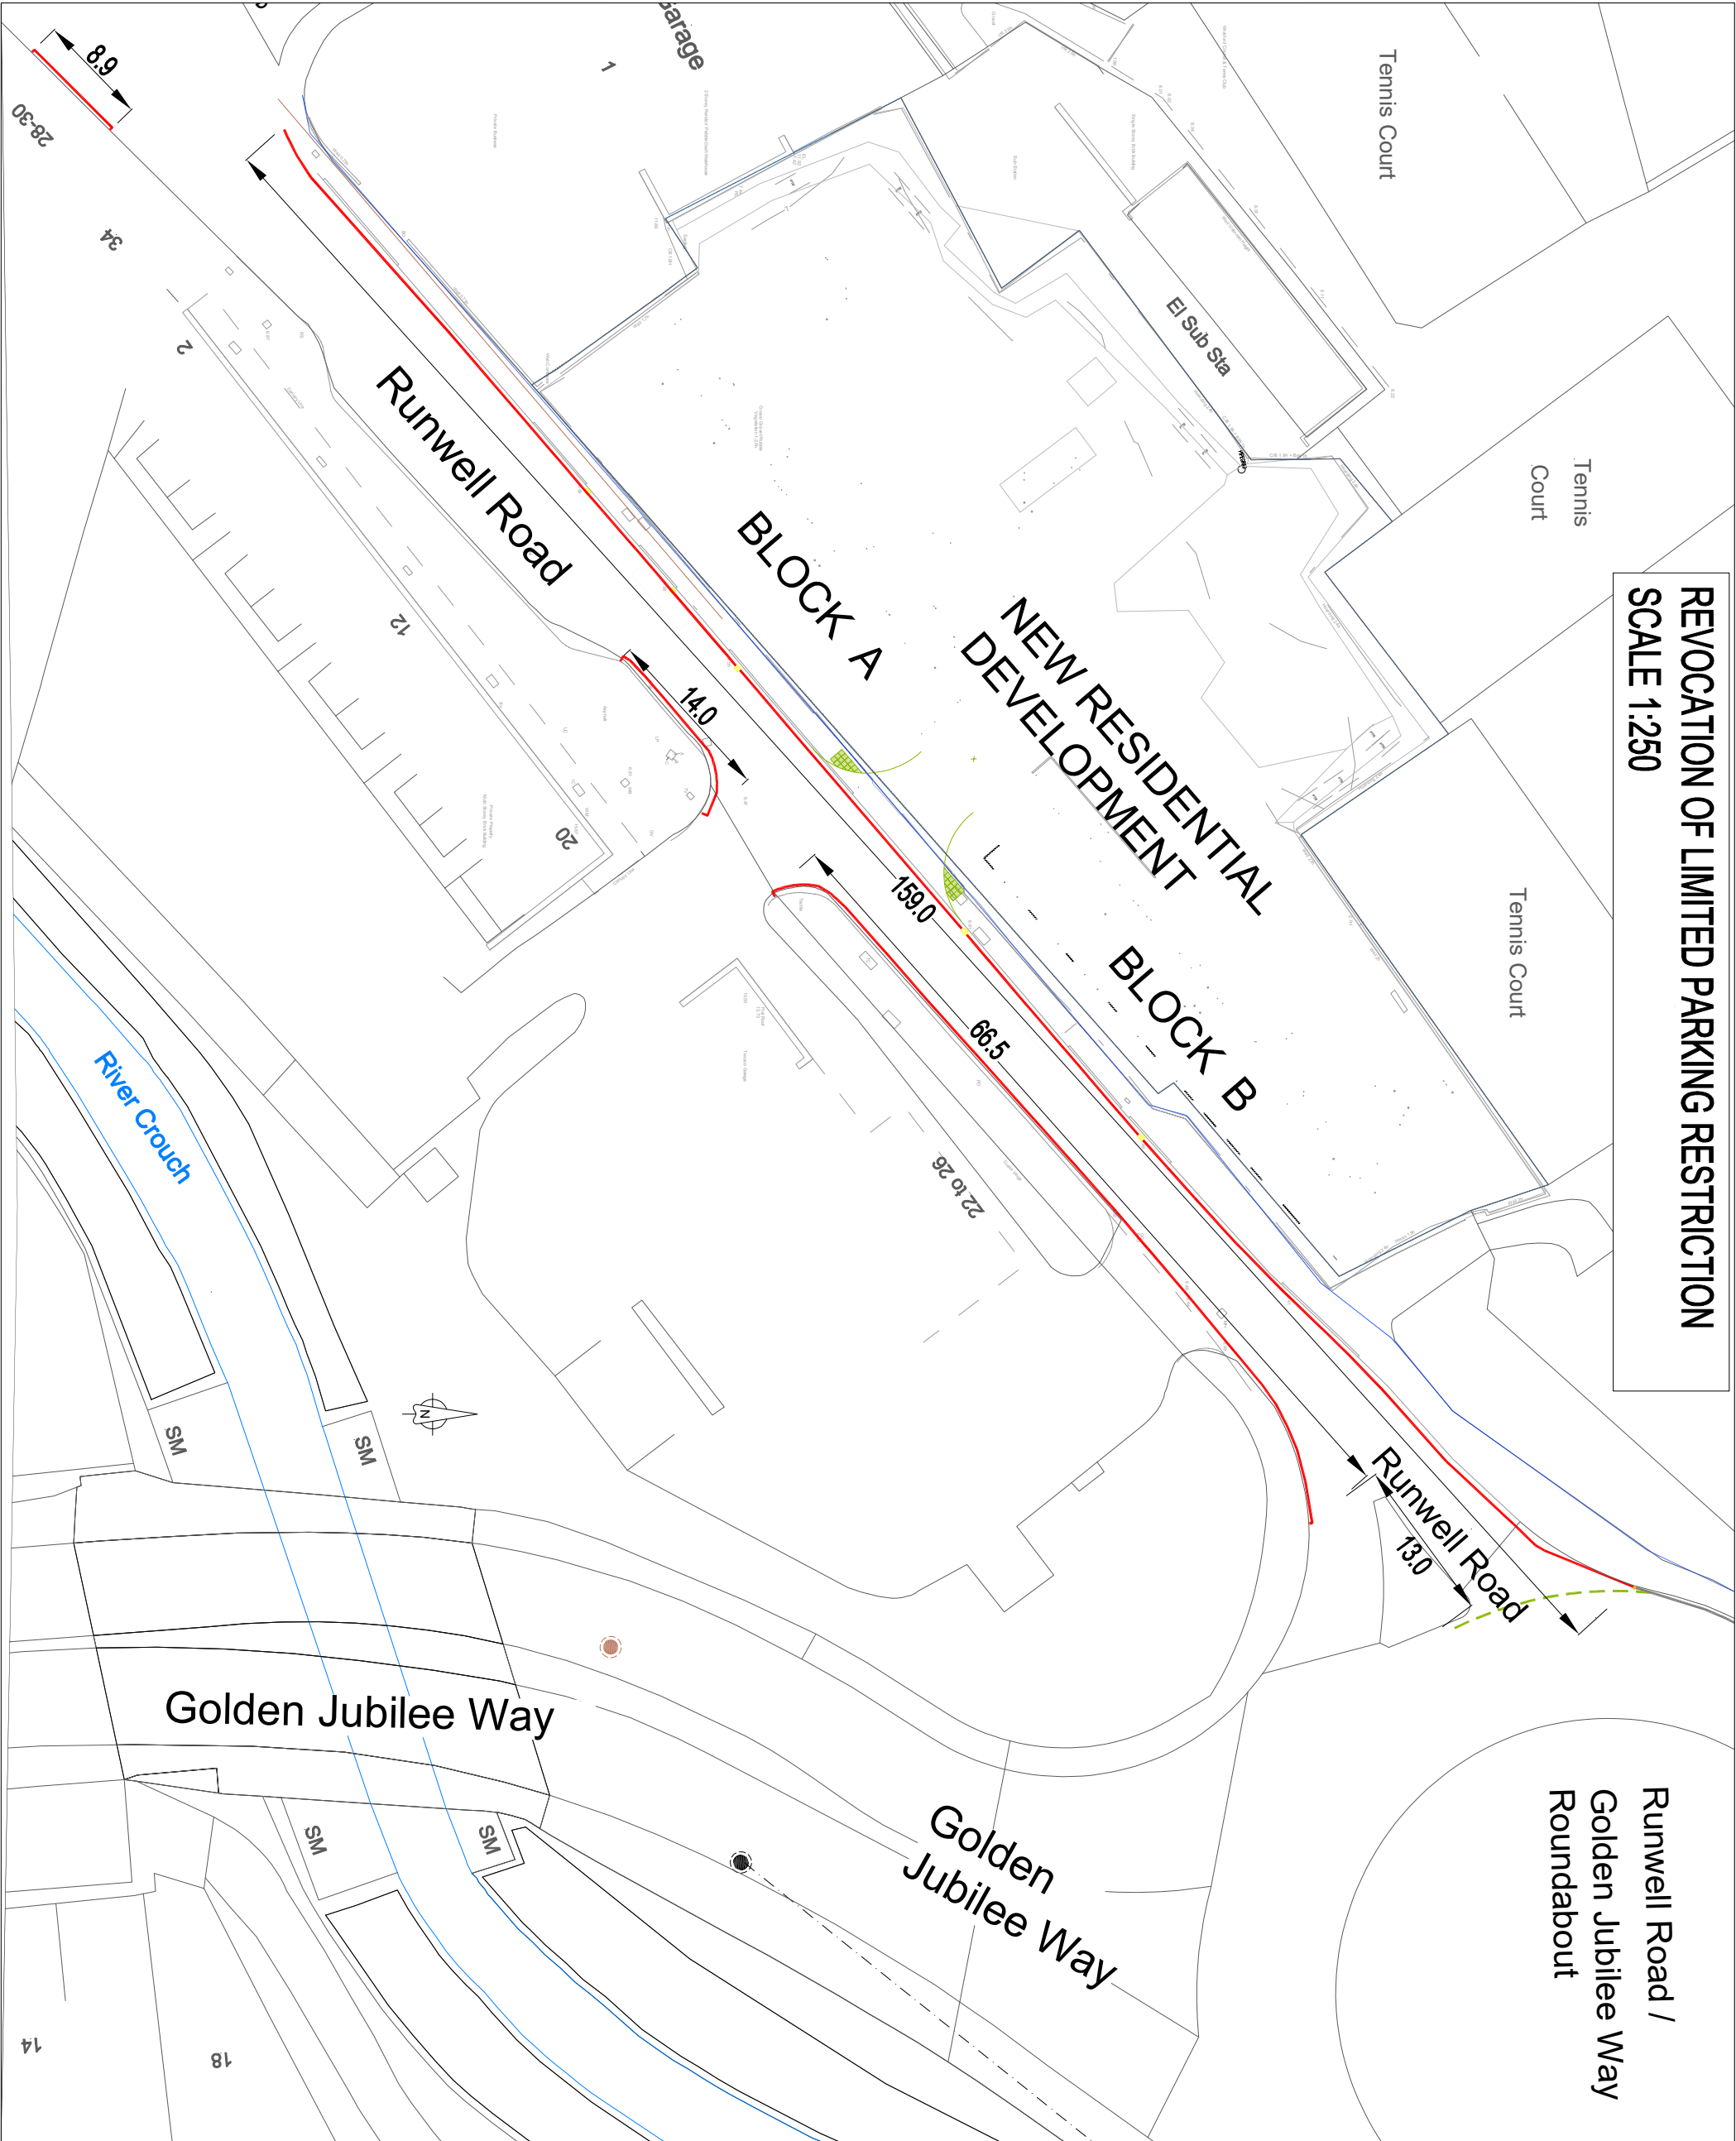

Runwell Road /  
Golden Jubilee Way  
Roundabout

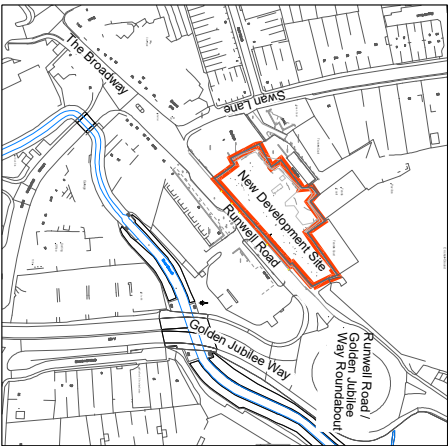

LOCATION PLAN  
1:2500

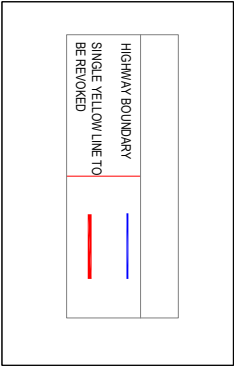

ALL ADAPTABLE WORKS TO BE CARRIED OUT IN  
ACCORDANCE ESSEX HIGHWAYS DEVELOPMENT  
CONSTRUCTION MANUAL, JUNE 2024

|   |                                                     |    |      |          |
|---|-----------------------------------------------------|----|------|----------|
| F | SAT. REVOCATION SHOWN ON BOTH SIDES OF RUNWELL ROAD | 25 | 100M | 15.12.25 |
| E | DRAWING ISSUED TO COMMENTS FROM RSP                 | 25 | 100M | 15.12.25 |
| D | DRAWING AMENDED TO REFLECT HIGHWAYS DEPT COMMENTS   | 25 | 100M | 17.11.25 |
| C | DRAWING AMENDED TO REFLECT HIGHWAYS DEPT COMMENTS   | 25 | 100M | 17.11.25 |
| B | ADAPTIVE WORKS TO BE CARRIED OUT                    | 25 | 100M | 17.11.25 |
| A | ISSUED FOR REVIEW AND APPROVAL                      | 25 | 100M | 17.11.25 |

**INGENT**  
CONSULTING ENGINEERS  
Unit 10 Bophwell Barns, Wellingfield Road, Bophwell, Suffolk, IP10 0BL  
Tel: 01473 598038 Email: info@ingent.co.uk  
**worksafe**  
SSIP  
SAFETY  
SOLUTIONS  
INTEGRATED  
PROCESSES  
**COMS**  
CONSTRUCTION  
MANAGEMENT  
SYSTEM


Project:  
RUNWELL ROAD, WICKFORD

Drawing Title:  
REVOCATION OF LIMITED PARKING RESTRICTION  
TRO PLAN


|                      |           |
|----------------------|-----------|
| Client:              | Date:     |
| HORIZON CONSTRUCTION | MAR 2023  |
| Drawn:               | Designed: |
| JS                   | RGW       |
| Checked:             | Approved: |
| RGW                  | RGW       |

|                        |                                                                                   |    |     |
|------------------------|-----------------------------------------------------------------------------------|----|-----|
| Scale:                 |  |    |     |
|                        | 0m                                                                                | 5m | 10m |
|                        |                                                                                   |    | 15m |
| Project No:            | 2012-514                                                                          |    |     |
| Drawing No & Revision: | 083F                                                                              |    |     |
| Size:                  |                                                                                   |    | A1  |



IMPLEMENTATION OF NWAAT PARKING RESTRICTION  
SCALE 1:250

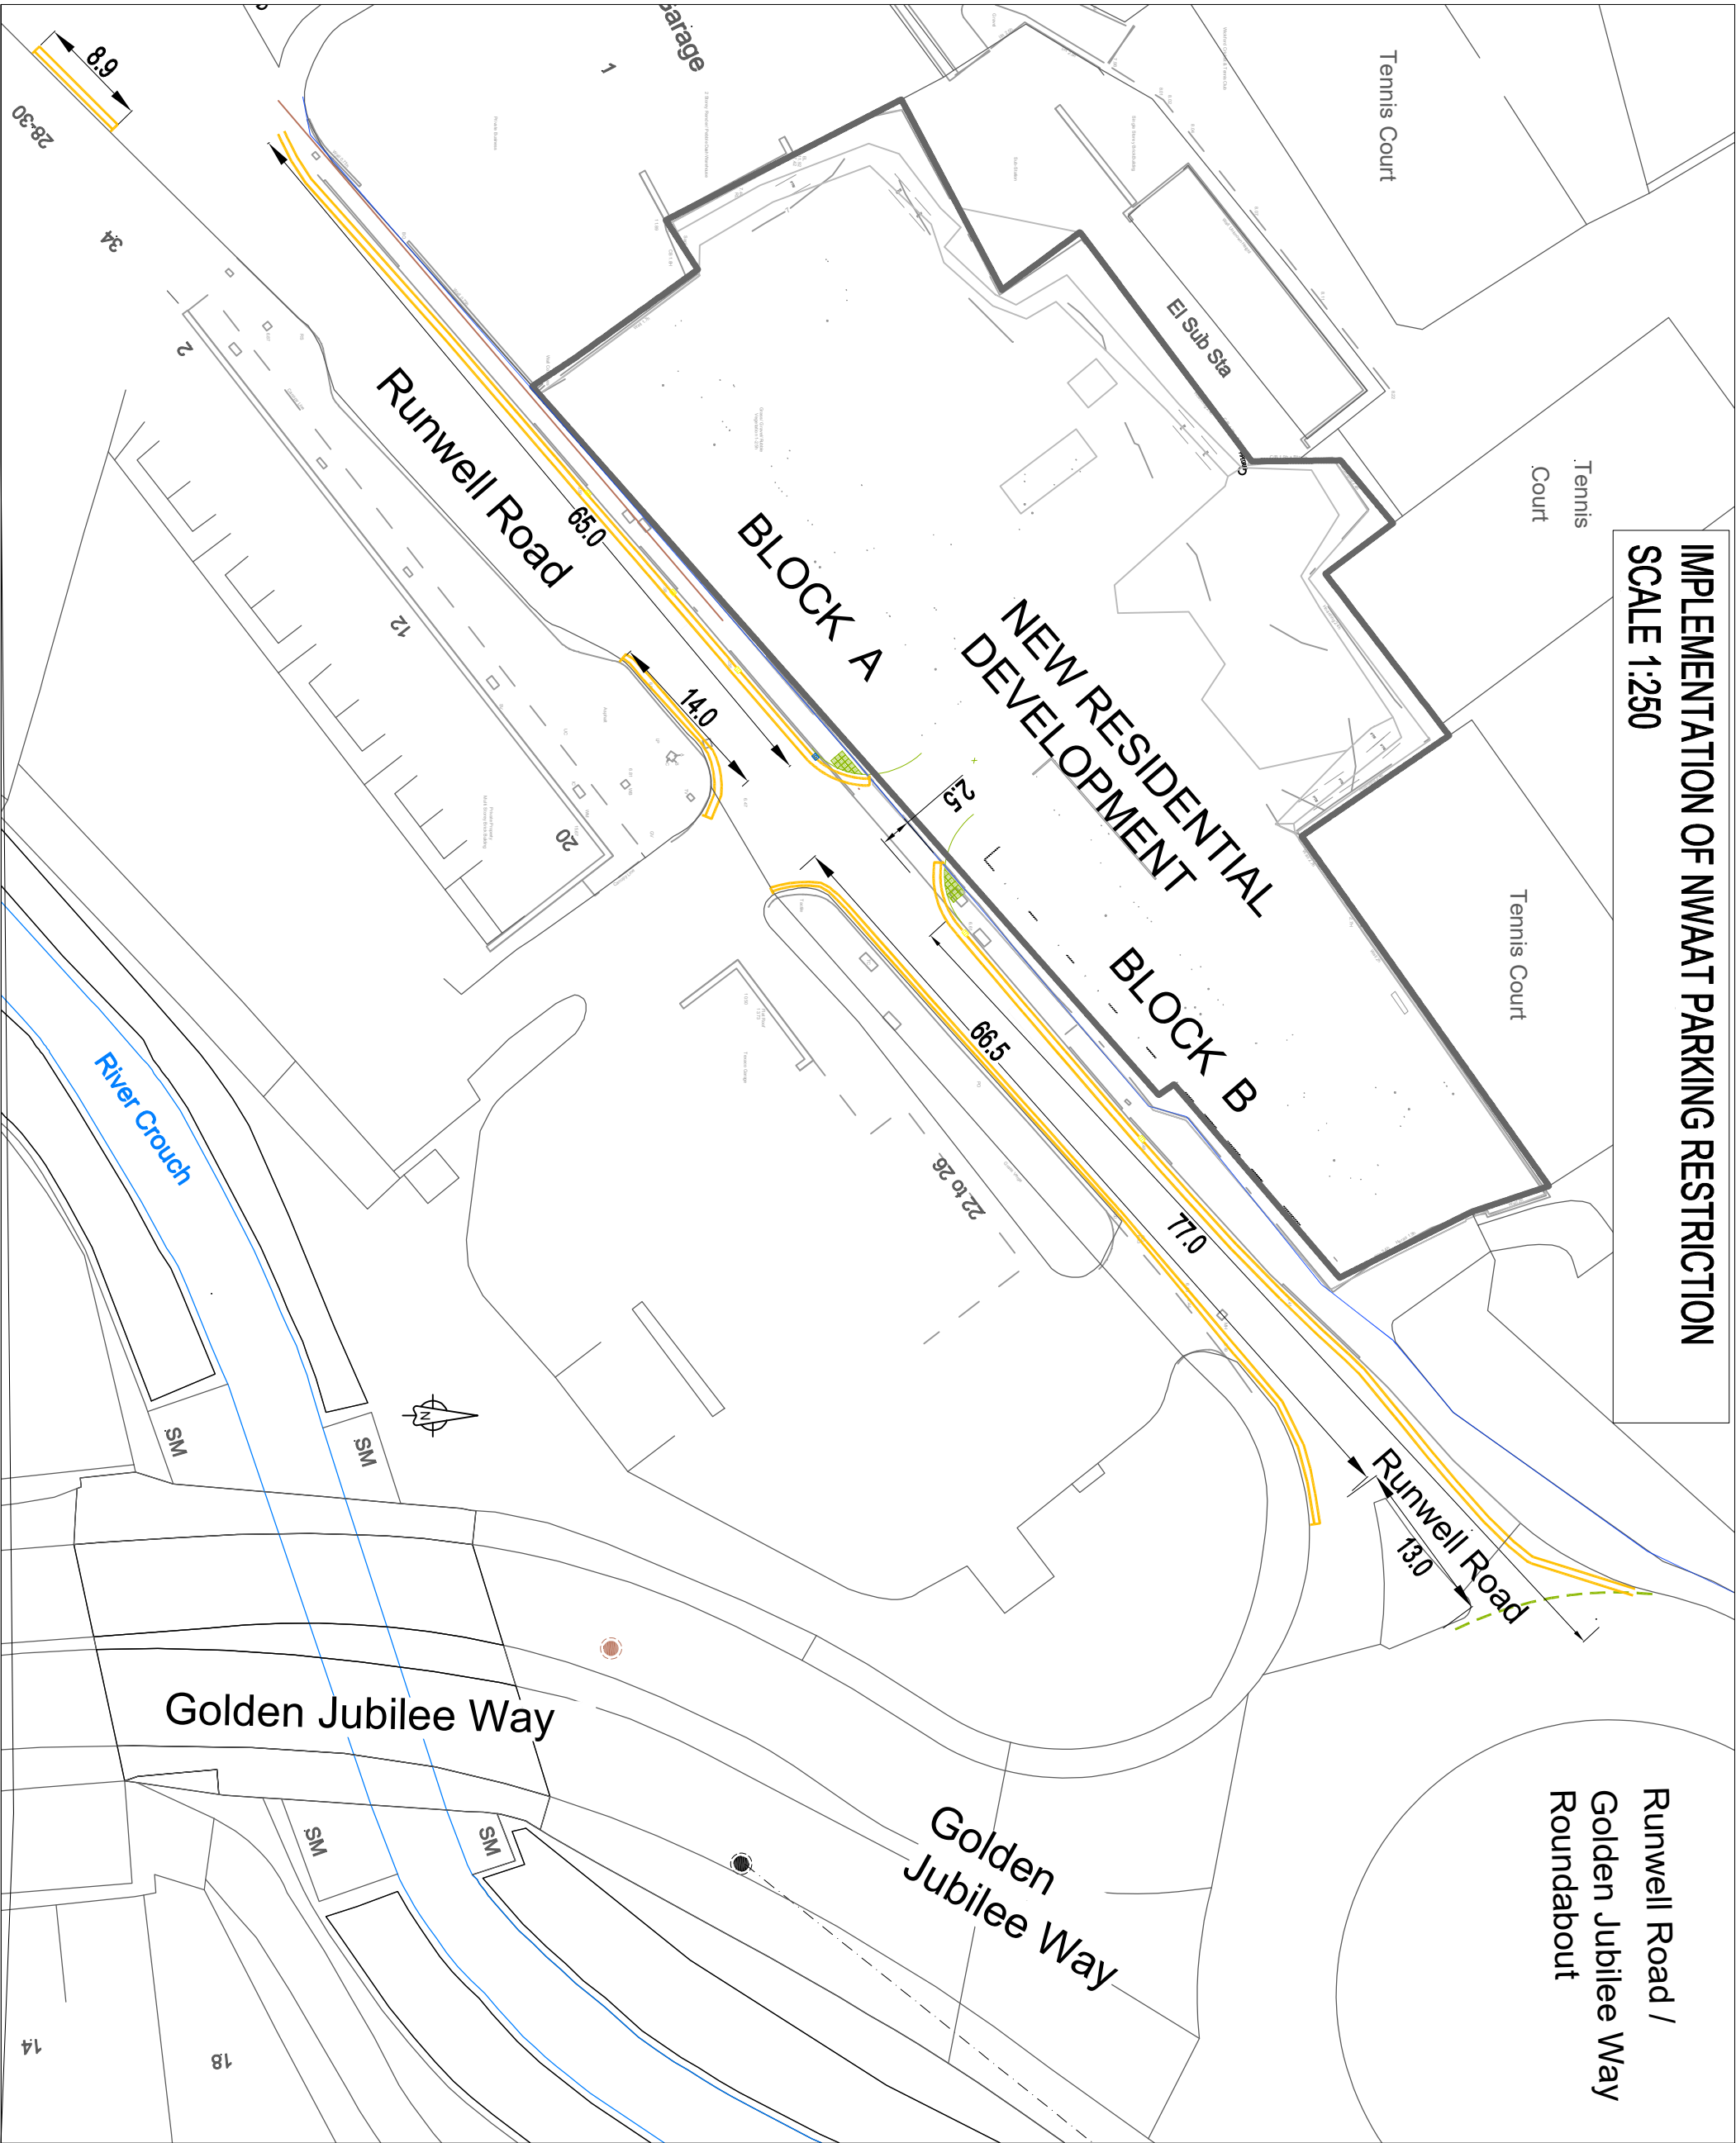

Runwell Road /  
Golden Jubilee Way  
Roundabout

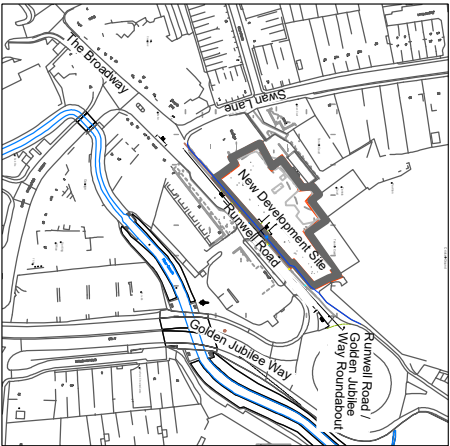

LOCATION PLAN  
1:2500

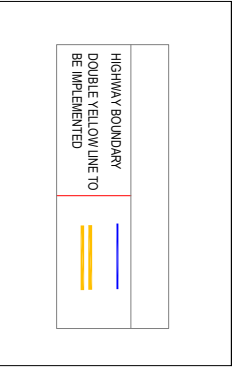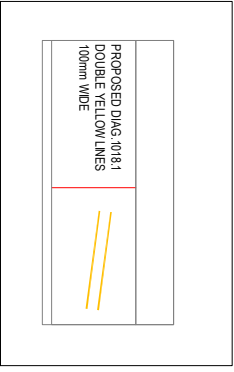

\*ALL ADAPTABLE WORKS TO BE CARRIED OUT IN  
ACCORDANCE ESSEX HIGHWAYS DEVELOPMENT  
CONSTRUCTION MANUAL, LINE 2024\*

| Rev | Description                                     | Author | Date     | Check | Draw |
|-----|-------------------------------------------------|--------|----------|-------|------|
| 1   | FOR IMPLEMENTATION OF NWAAT PARKING RESTRICTION | RGW    | 15/03/23 |       |      |

Unit 10 Bognor Regis, Sussex, PO10 0BA  
Tel: 01473 598938 • www.ingent.co.uk • email: info@ingent.co.uk

worksafe SSIP  
www.ingent.co.uk

COMS  
www.ingent.co.uk

Project: RUNWELL ROAD, WICKFORD

Drawing Title: IMPLEMENTATION OF 'NO WAITING AT ANY TIME' PARKING RESTRICTION

Client: HORIZON CONSTRUCTION

Date: MAR 2023

Drawn: JS  
Designed: RGW  
Checked: RGW  
Approved: RGW

Scale: 1:250  
Project No: 2012-514  
Drawing No & Revision: 084A  
Size: A1