


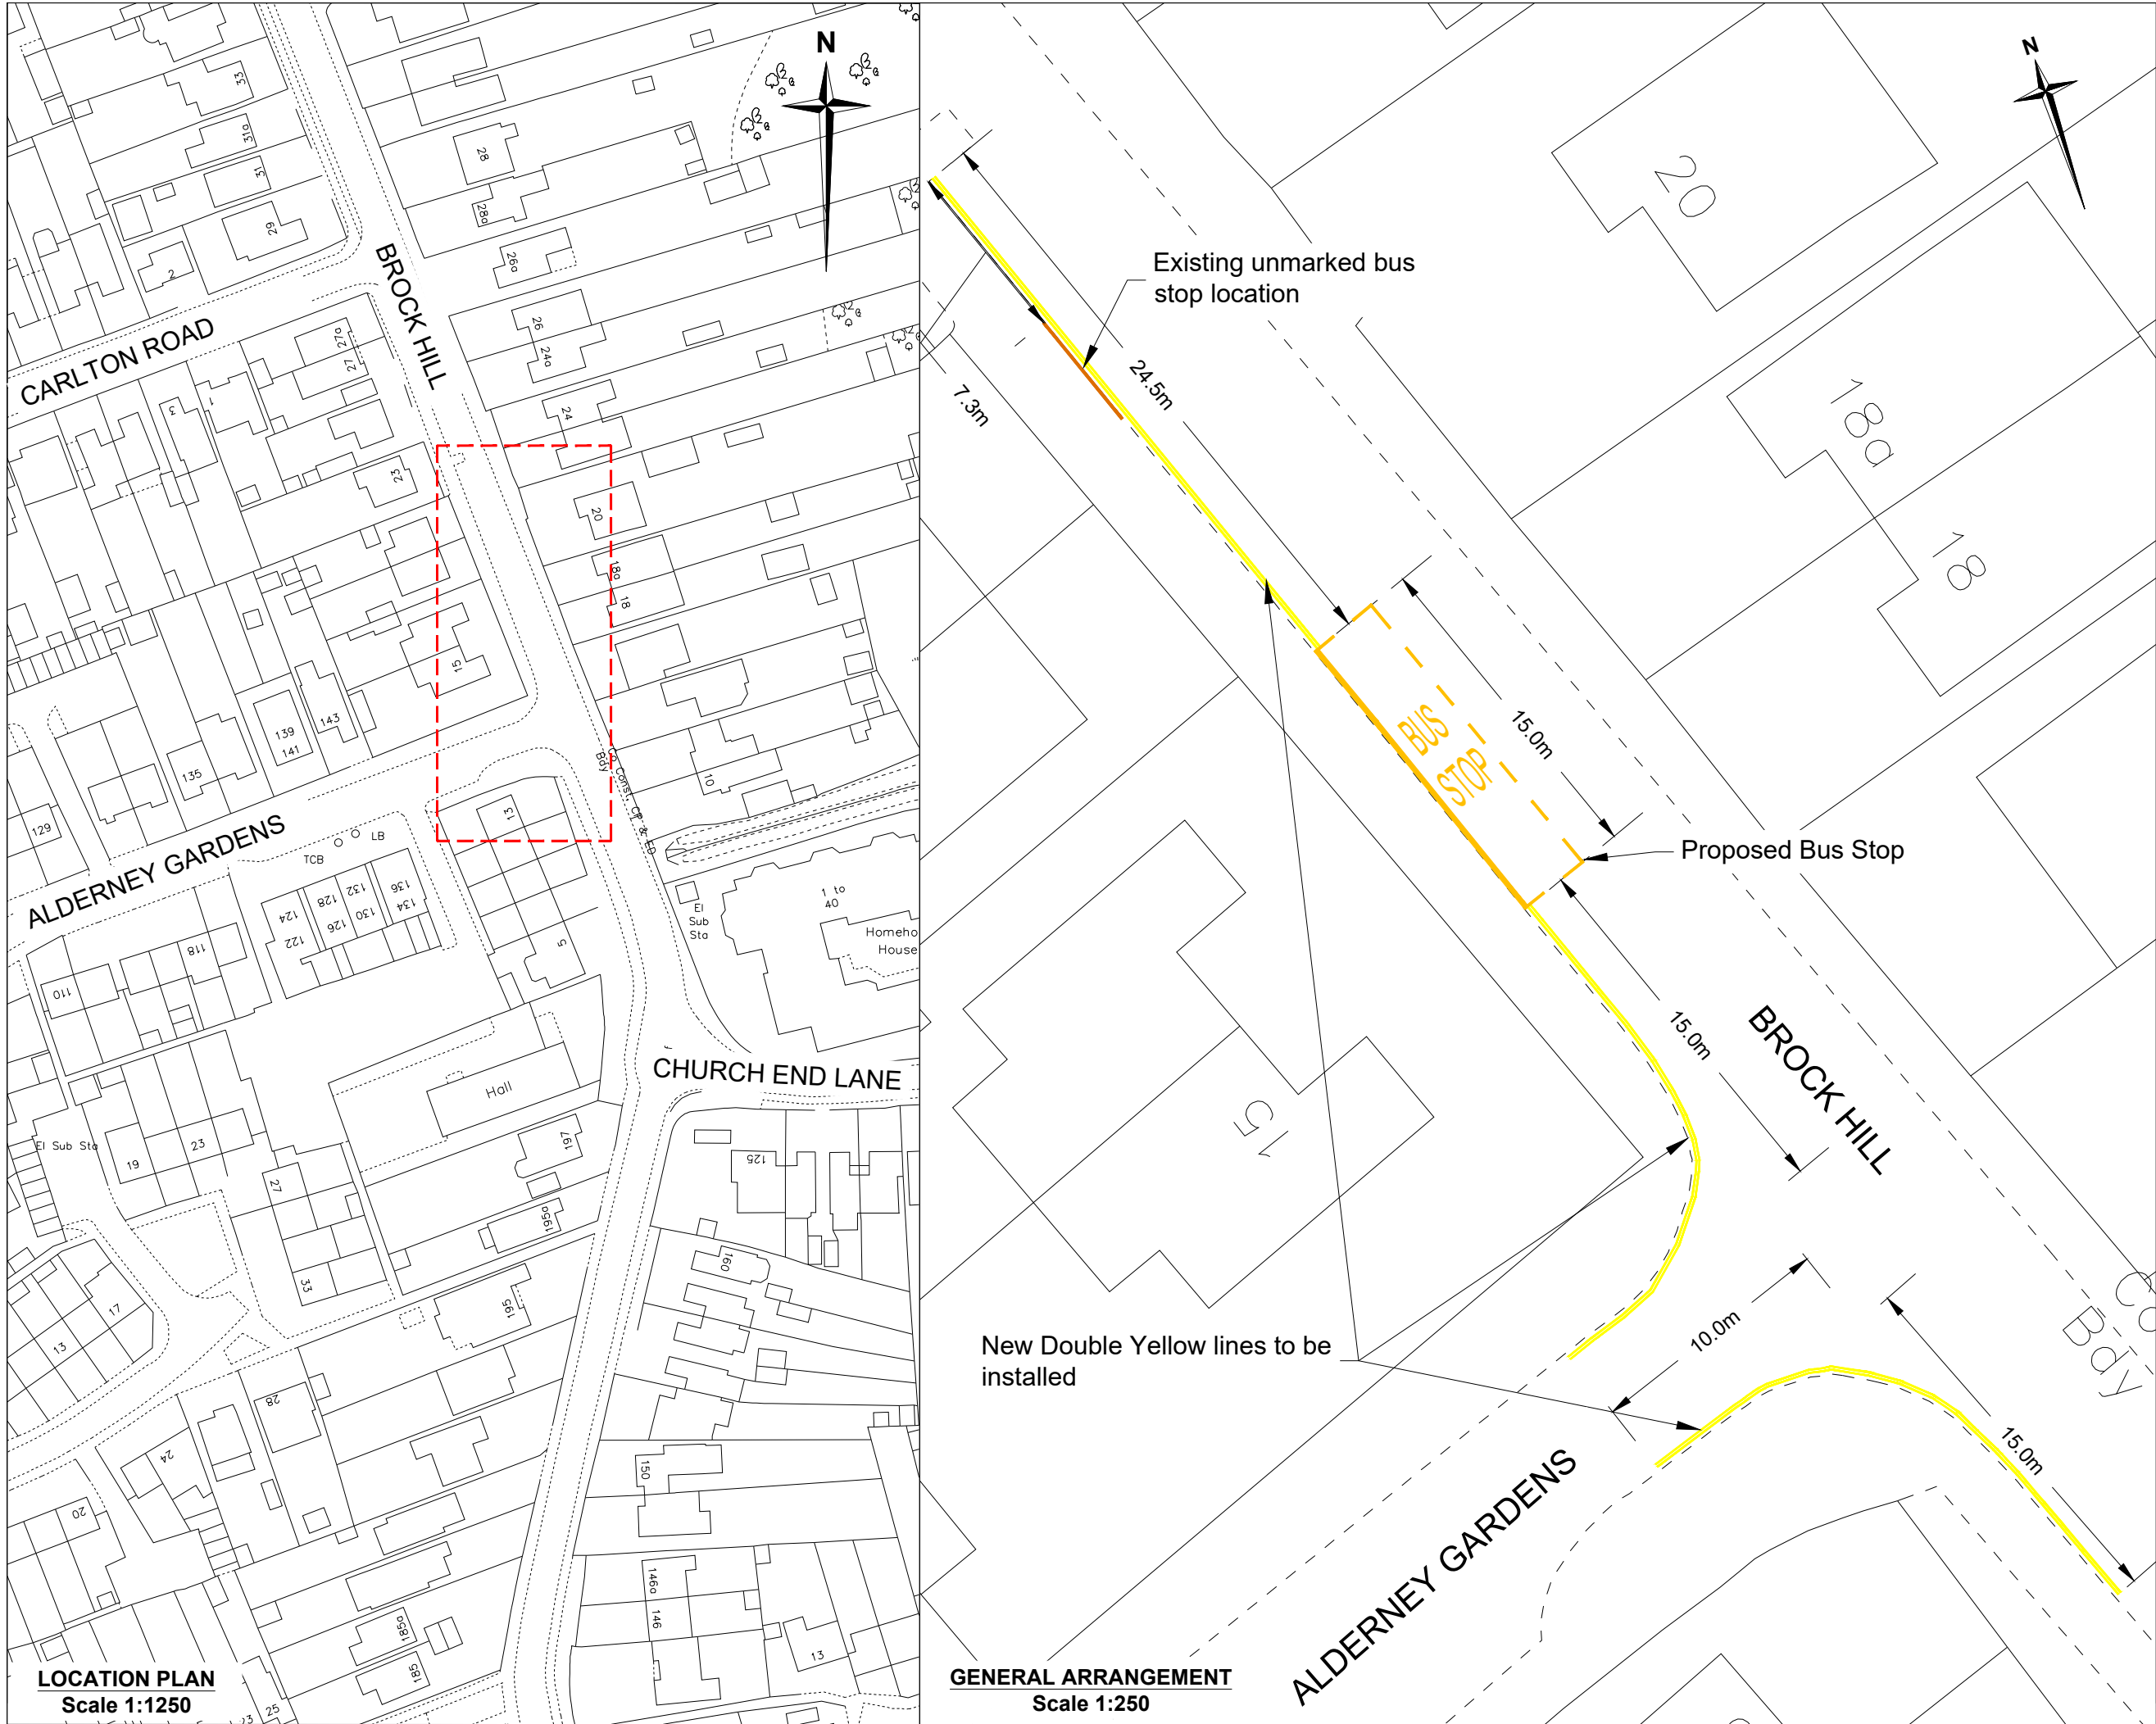

**Notes**

- Do not scale. This drawing is to be read in conjunction with all other contract drawings and documents.
- All works to be in accordance with the Department of Transport's Specification for Highway Works and Essex County Council Specifications and Standard Construction Drawings.

**Key**

- Area of interest
- Proposed double yellow lines to be installed as per TSRGD Diag 1018.1 (Sch7, Pt4, It 1). Qty. 3no
- Proposed yellow bus cage to be installed as per TSRGD Diag no 1025.1 (Sch 7, Pt 4, It 9). Qty. 1no

| Rev | Date | Description of revision | Drawn | Checked | Review'd | Appro'd |
|-----|------|-------------------------|-------|---------|----------|---------|
|     |      |                         |       |         |          |         |

DRAWING STATUS

**CONSULTATION**

**Essex Highways**

Essex Highways, Seax House, Victoria Road South, Chelmsford, CM1 1QH.  
Tel: 0345 6037631

© Essex County Council

SCHEME TITLE

**T49 PASSENGER TRANSPORT  
BROCK HILL, WICKFORD  
SS11 7NW**

DRAWING TITLE

**PROPOSED BUS STOP  
(TRO PLAN)**

| DESIGNED | DRAWN  | CHECKED | REVIEWED | APPROVED |
|----------|--------|---------|----------|----------|
| KM       | KM     | SW      |          |          |
| DATE     | DATE   | DATE    | DATE     | DATE     |
| JUN 26   | JUN 26 | JUN 26  |          |          |

DRAWING UNITS U.N.O.

DIMENSIONS IN METRES  
LEVELS IN MILLIMETRES

SCALE AT A3 (420x297mm)  
**AS SHOWN**

DRAWING No.

**16253101210100015-00-002**

REV.

-

**Highway Jacobus**  
Integrated expertise

**Essex County Council**