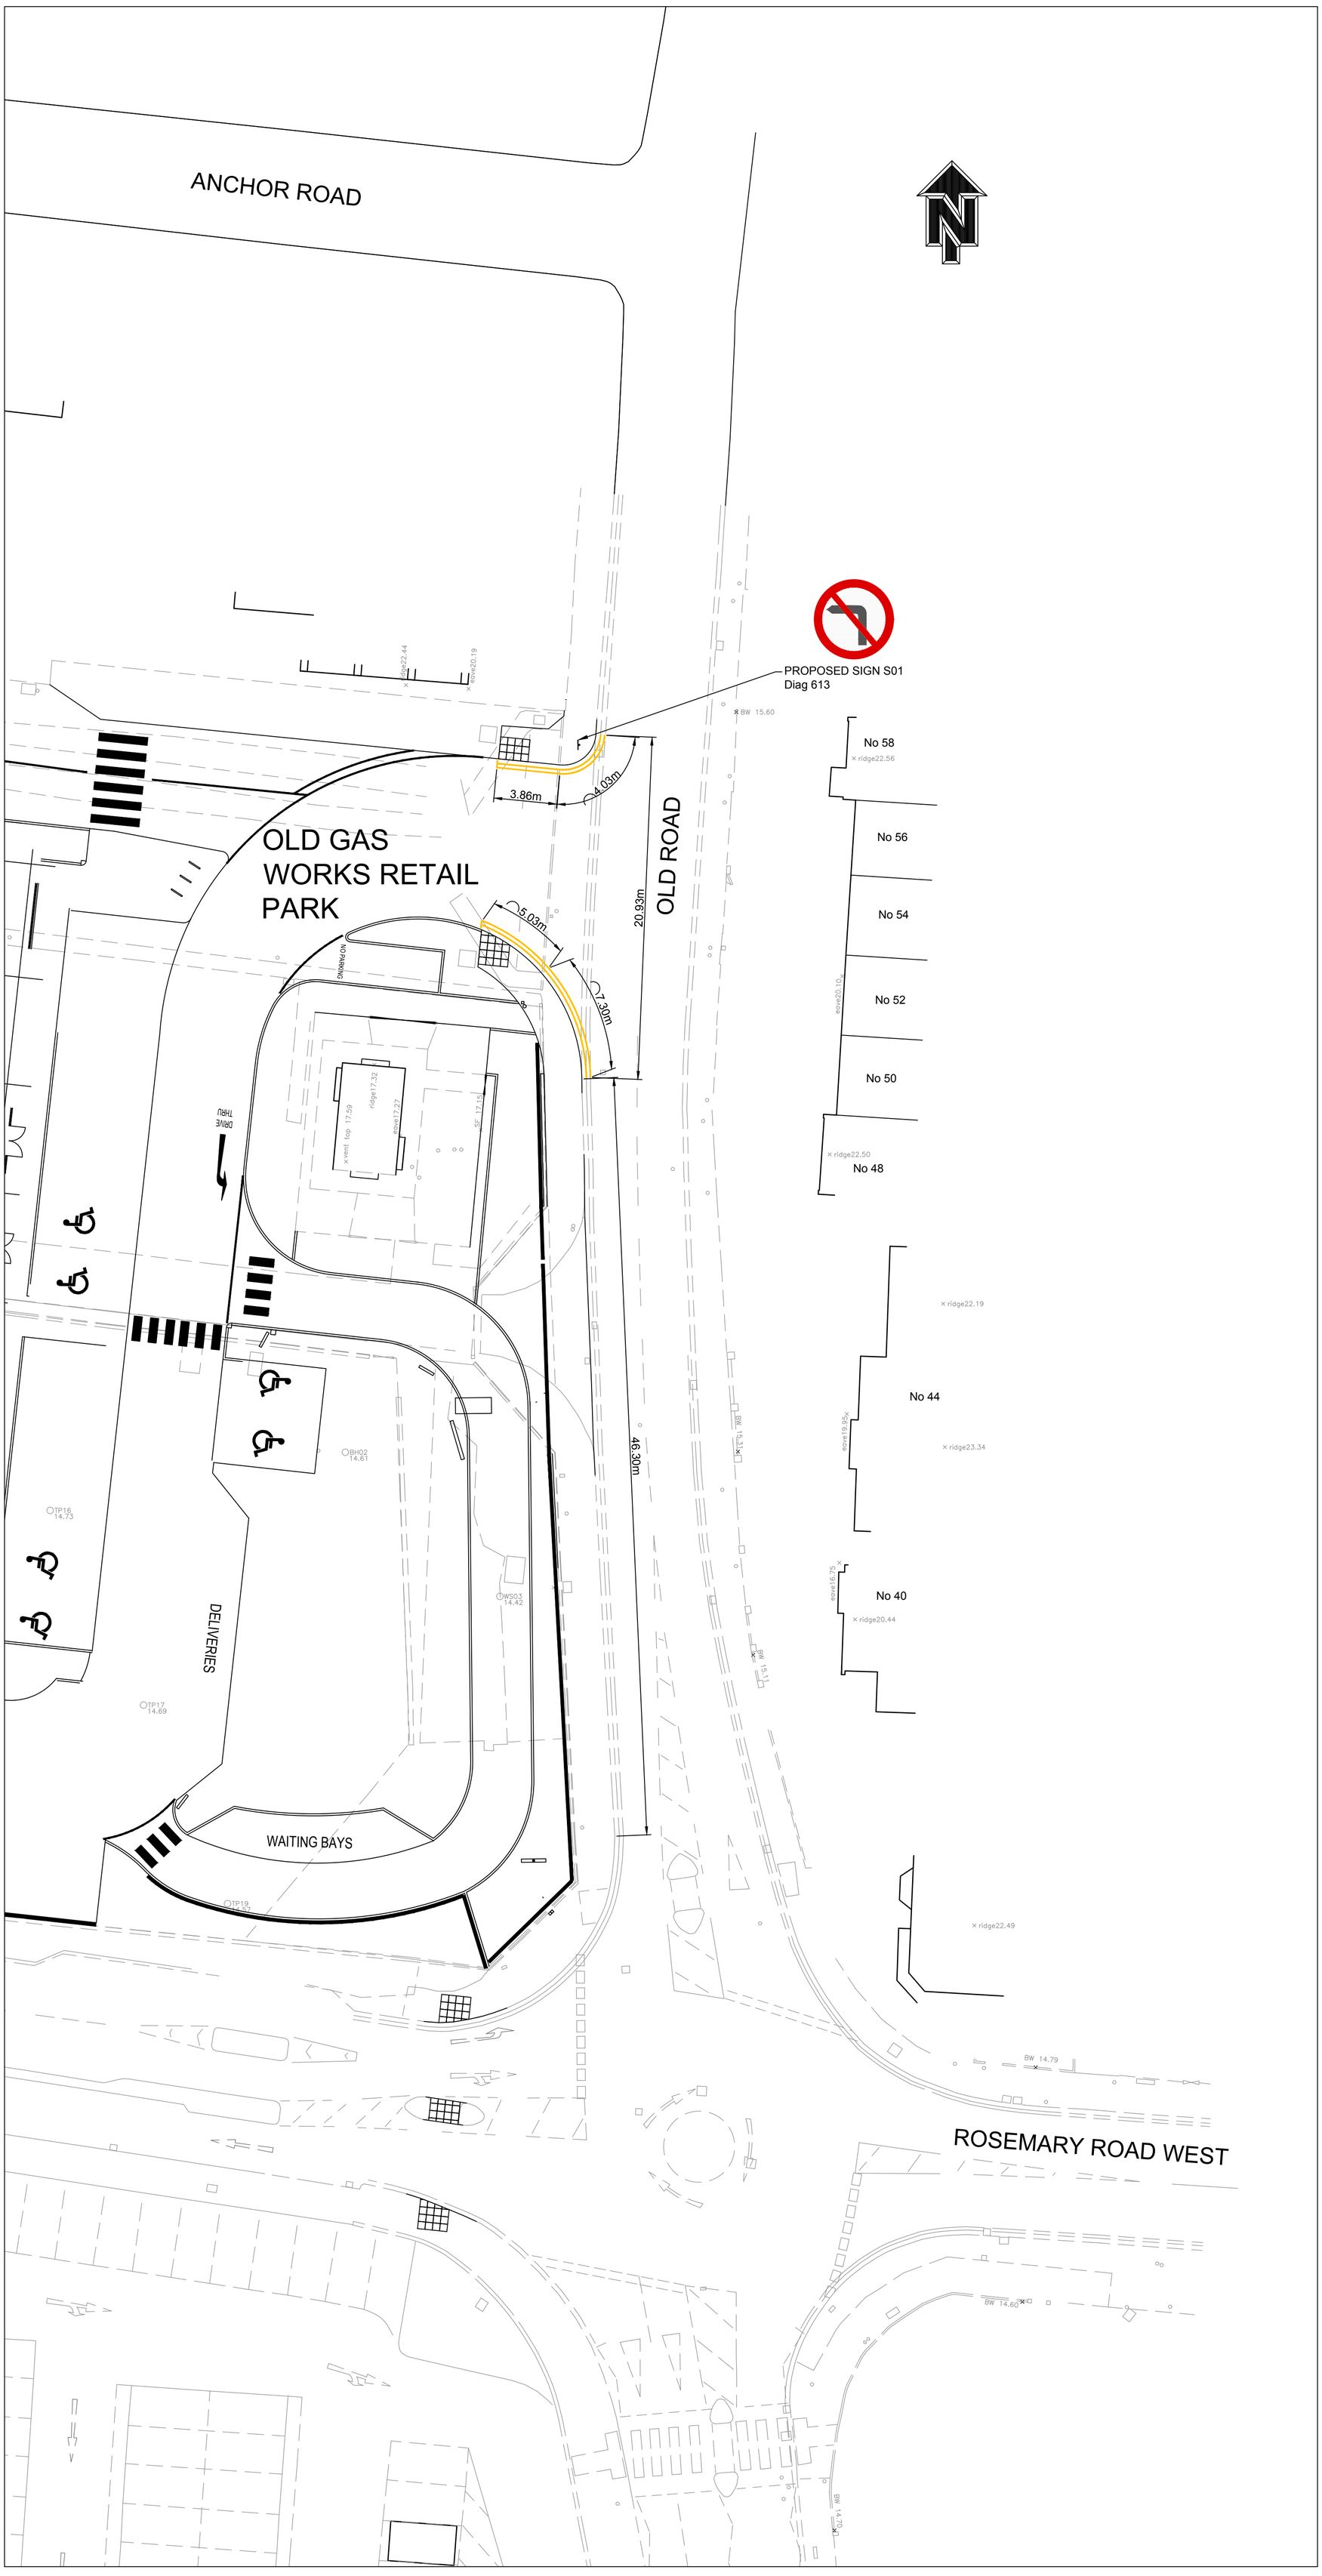

DESIGNER RISK INFORMATION

IN ADDITION TO THE HAZARDS/RISKS NORMALLY ASSOCIATED WITH THE TYPES OF WORK DETAILED ON THIS DRAWING, NOTE THE FOLLOWING:-

CONSTRUCTION:

MAINTENANCE/CLEANING:

DECOMMISSIONING/DEMOLITION:

IT IS ASSUMED THAT ALL WORKS WILL BE CARRIED OUT BY A COMPETENT CONTRACTOR WORKING, WHERE APPROPRIATE, TO AN APPROVED METHOD STATEMENT.

Rev	Date	Amendment		
P04	25.10.23	'OLD GAS WORKS RETAIL PARK' LABEL ADDED.	nt	TM
P03	08.02.23	'NO LEFT TURN' TO BE FOR ALL VEHICLES.	nt	TM
P02	09.01.23	LINEAR DIMENSIONS ADDED. HOUSE NUMBERS ON EAST SIDE OF OLD ROAD ADDED.	nt	TM
P01	08.12.22	FIRST ISSUED ISSUED FOR APPROVAL.	nt	TM

mjm Consulting Engineers Ltd
Southgate House, 38 Southgate, Wakefield WF1 1TL
T: 01924 811 000 mjmc.co.uk

Project:
PROPOSED RETAIL & TRADE DEVELOPMENT
OLD GAS WORKS SITE
CLACTON ON SEA

Client:
HAWKSTONE PROPERTIES PLC

Drawing Title:
TRO

nt	TM	TM
MJMC Ref: 6072	Scale: 1:200	Sheet Size: A1
Revision Status: P04	Suitability Status: S4	Date: DEC 2022

Suitability Description: FOR APPROVAL (TRO)

Drawing Reference:
Project - Originator - Zone - Level - File Type - Discipline - Number
6072-MJM-00-00-DR-D-6620

© THIS DRAWING MAY NOT BE COPIED WITHOUT PRIOR WRITTEN PERMISSION