



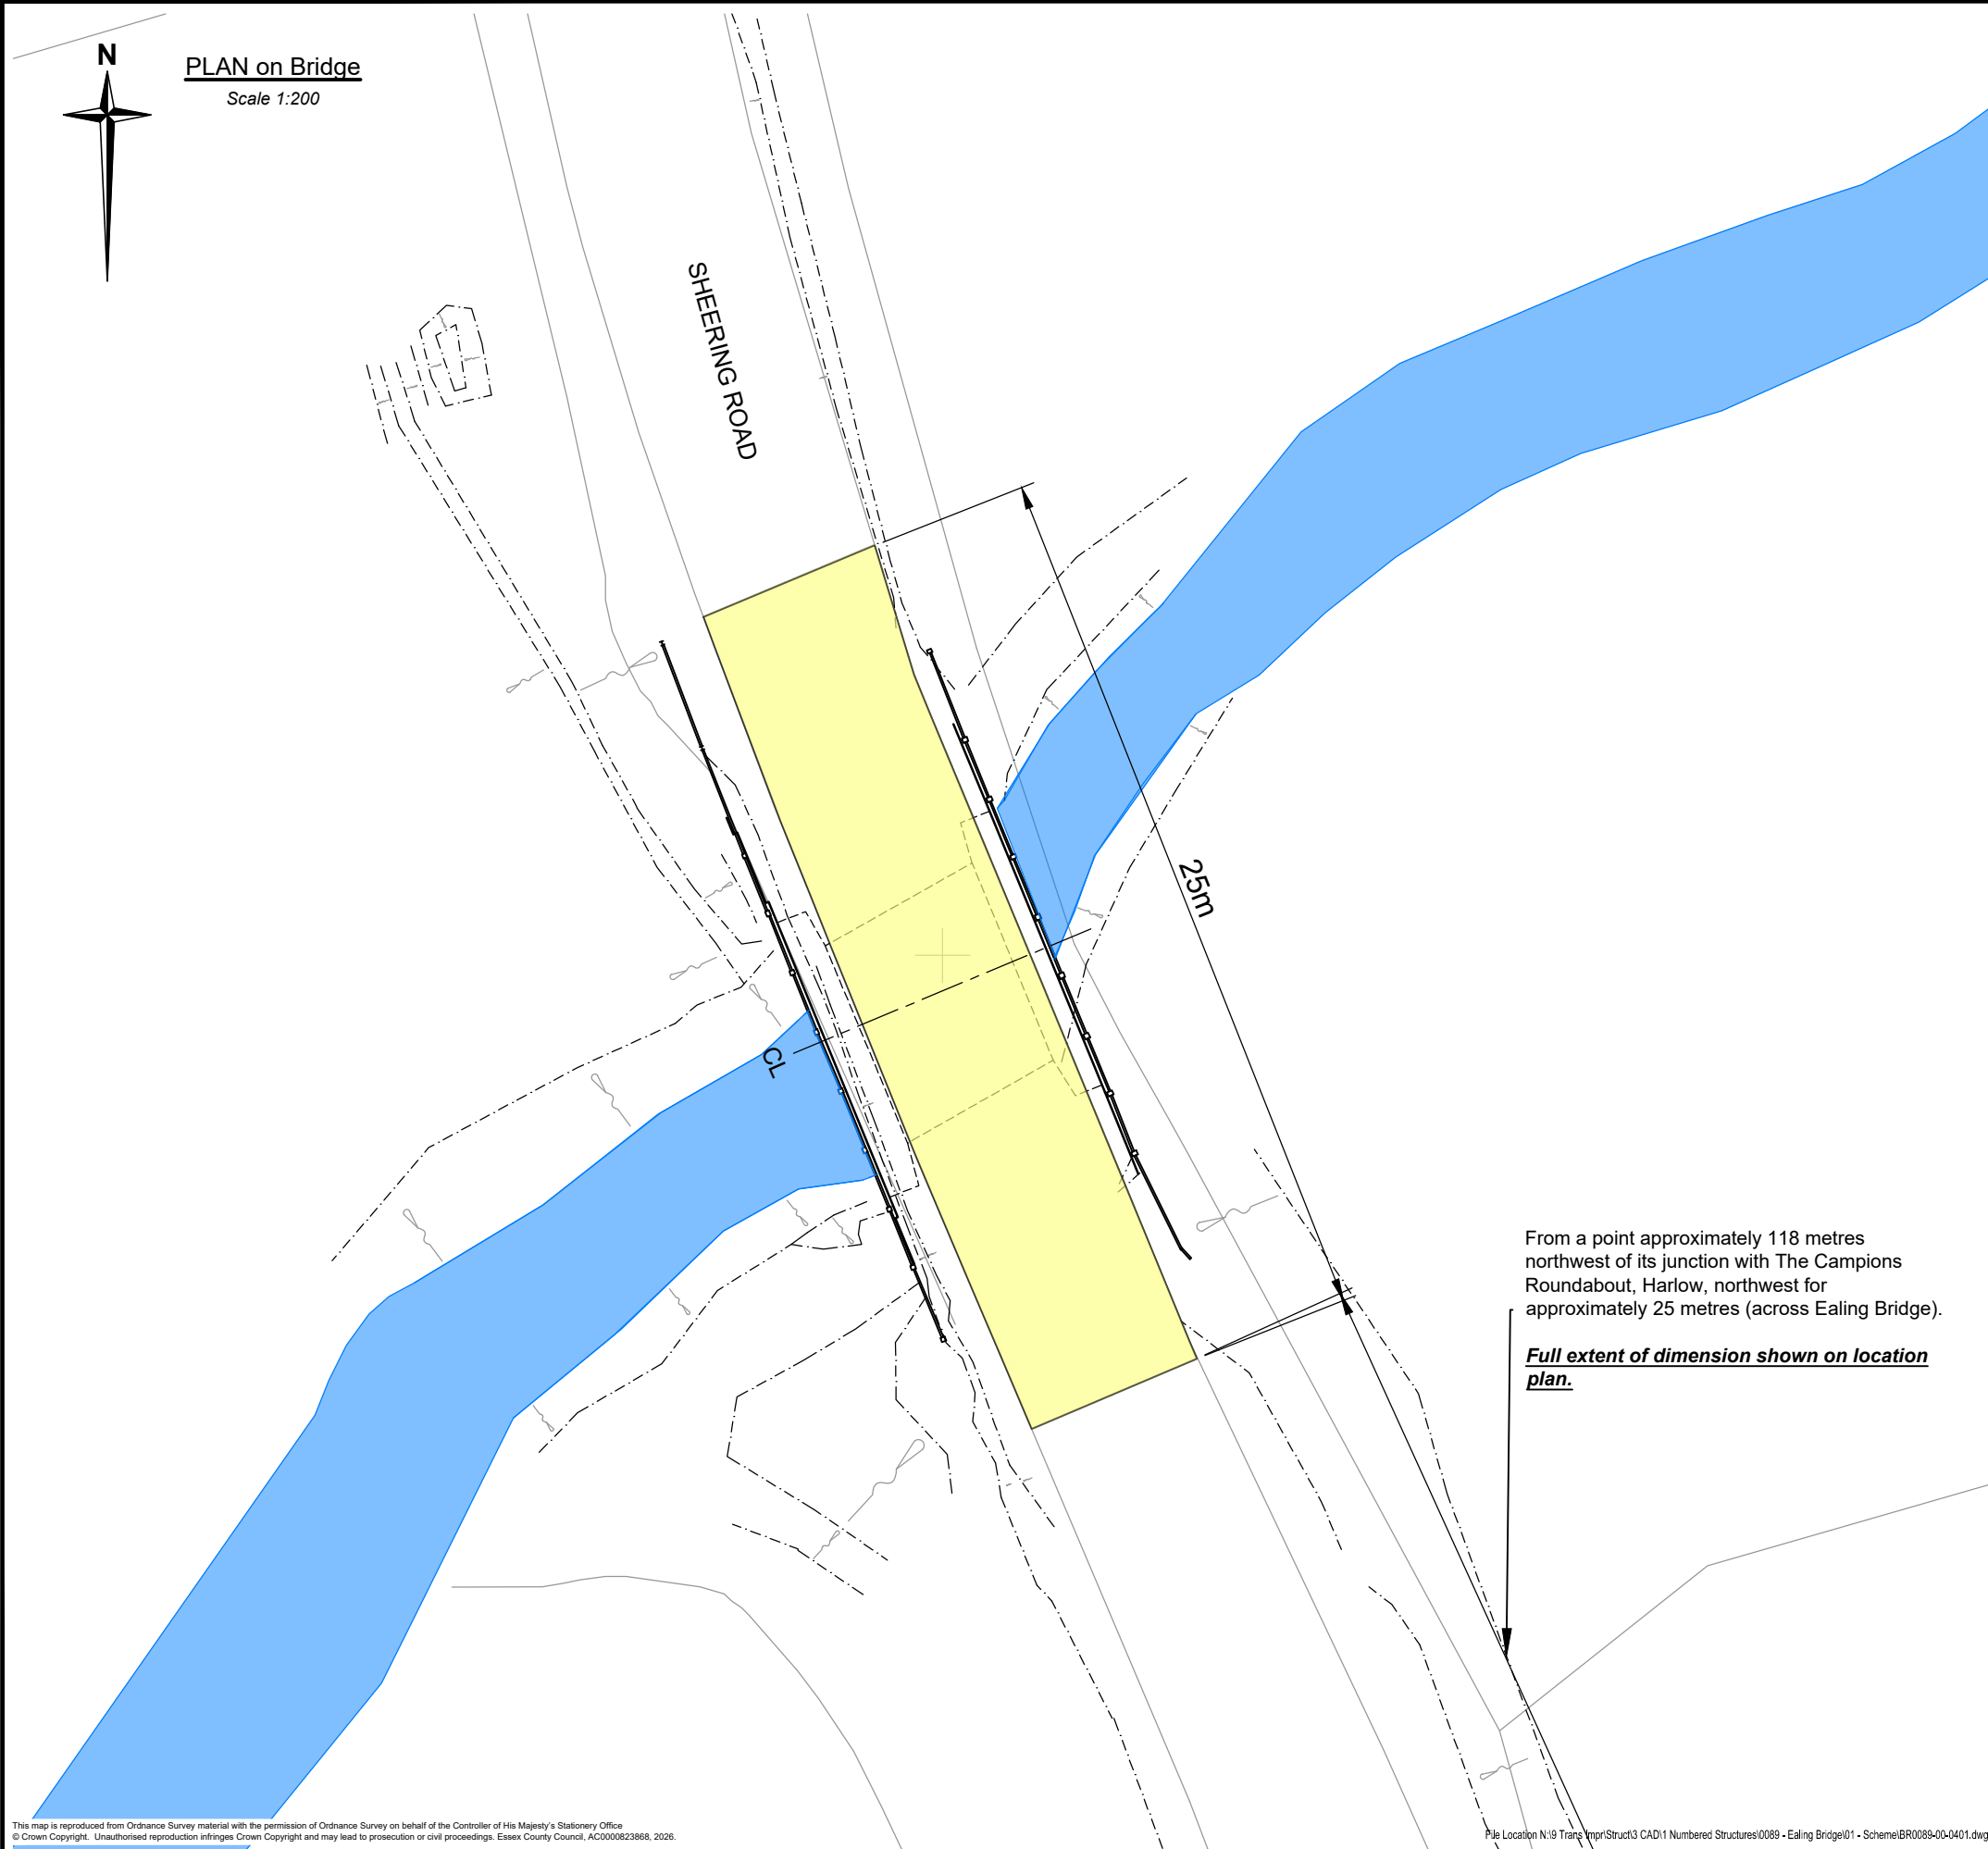

PLAN on Bridge
Scale 1:200

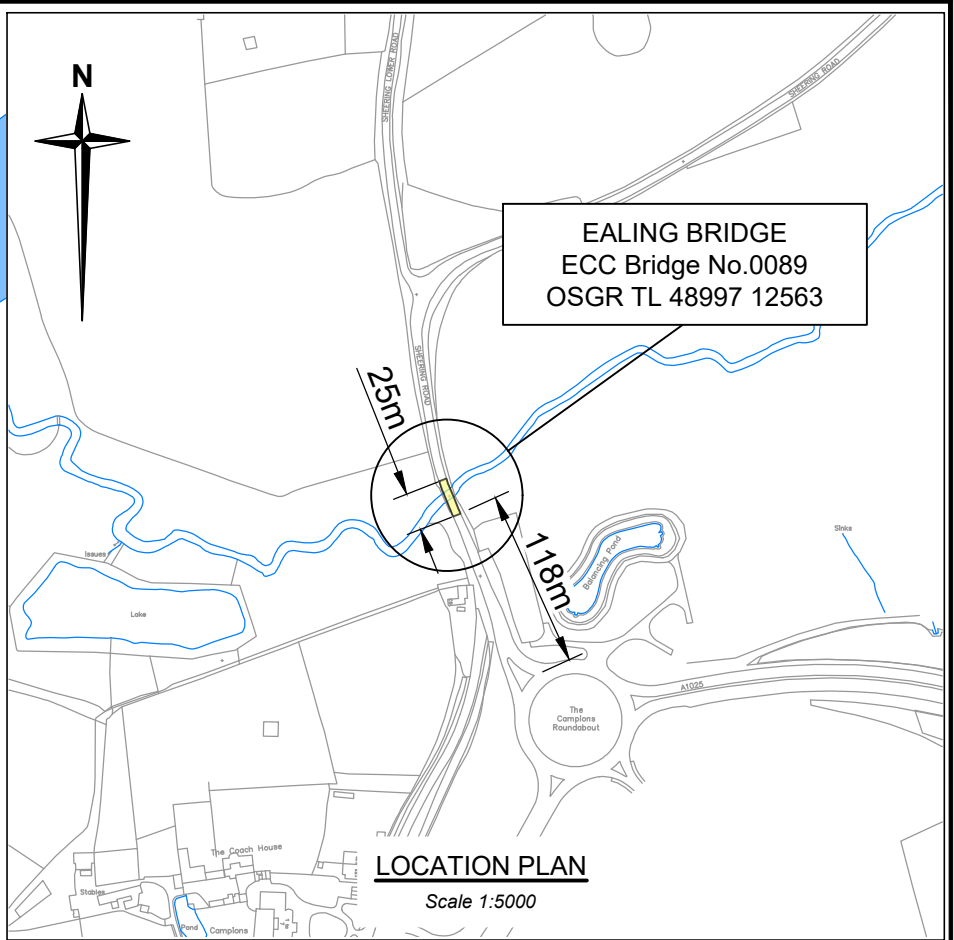

LOCATION PLAN
Scale 1:5000

NOTES

1. Do not scale from this drawing, it is intended as a guide only.
2. All dimensions are in millimetres unless stated otherwise.
3. All levels are in metres above Ordnance Datum unless stated otherwise.
4. This drawing is to be read in conjunction with all other drawings and the specification.

LEGEND

 Extent of proposed 18T Environmental Weight Limit - approx 25m in length

From a point approximately 118 metres northwest of its junction with The Campions Roundabout, Harlow, northwest for approximately 25 metres (across Ealing Bridge).

Full extent of dimension shown on location plan.

This drawing is to be Printed in Colour

- IN REVIEW -

OCRA Initials to be Confirmed by the Engineer

This map is reproduced from Ordnance Survey material with the permission of Ordnance Survey on behalf of the Controller of His Majesty's Stationery Office. © Crown Copyright. Unauthorised reproduction infringes Crown Copyright and may lead to prosecution or civil proceedings. Essex County Council, AC0000823868, 2026.

P:\Location N:\19 Trans\mpri\Struct\3 CAD\1 Numbered Structures\0089 - Ealing Bridge\01 - Scheme\BR0089-00-0401.dwg / Last saved by Brad.Ellis2 on 14 September 2026 / Printed By Brad.Ellis2 on 14 September 2026

		Essex Highways Seax House, 2nd Floor, Victoria Road South, Chelmsford, CM1 1QH Tel: 0345 6037631 © Essex County Council	Rev.	Date	Description of revision	Drawn	Checked	Review'd	Approv'd	SCHEME TITLE	DRAWING TITLE	DRAWING STATUS					DRAWING UNITS U.N.O.	SCALE AT A3 (420x297mm)				
									FOR INFORMATION					As Shown								
 															DRAWN by	ORIGINATED by	CHECKED by	REVIEWED by	APPROVED by	DRAWING No.	REV.	
															BSE		XXX	XXX	XXX			
															DATE	DATE	DATE	DATE	DATE			
															JUN 26		MMM 25	MMM 25	MMM 25	BR0089-00-0401	-	