



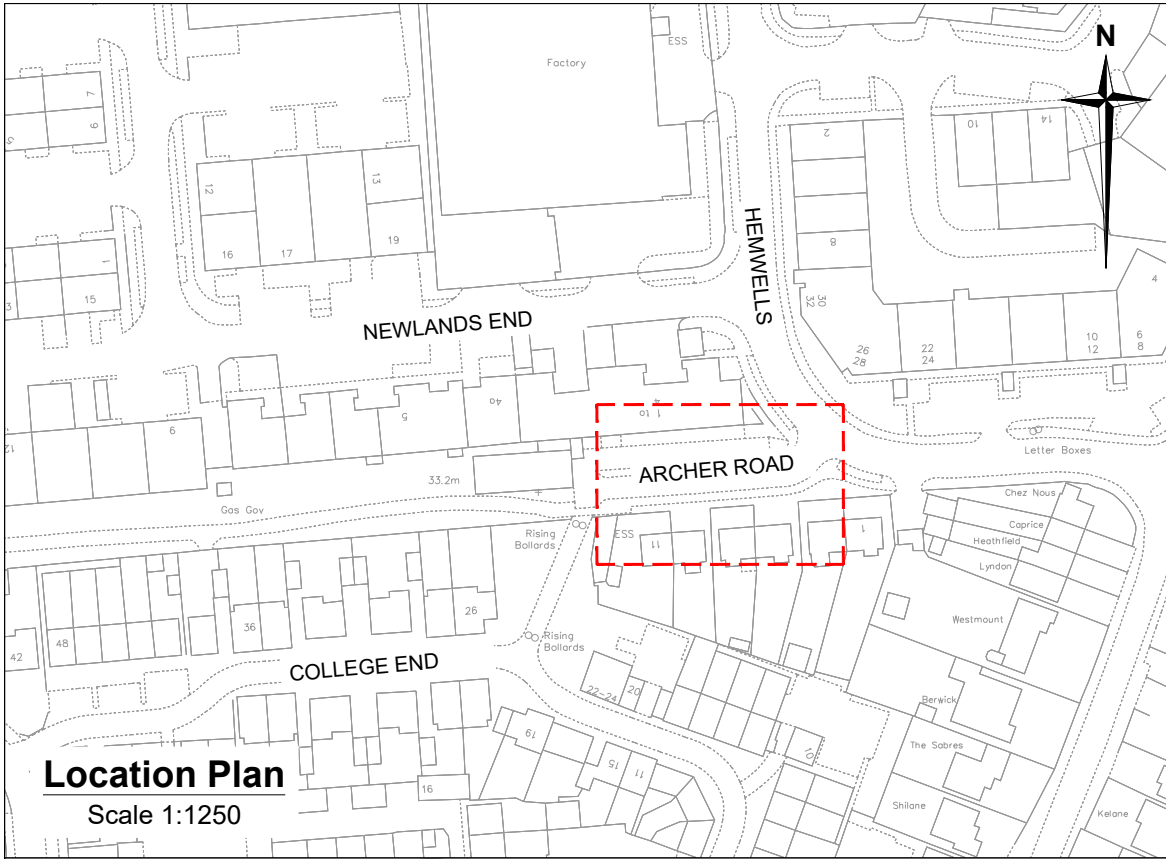

Location Plan
Scale 1:1250

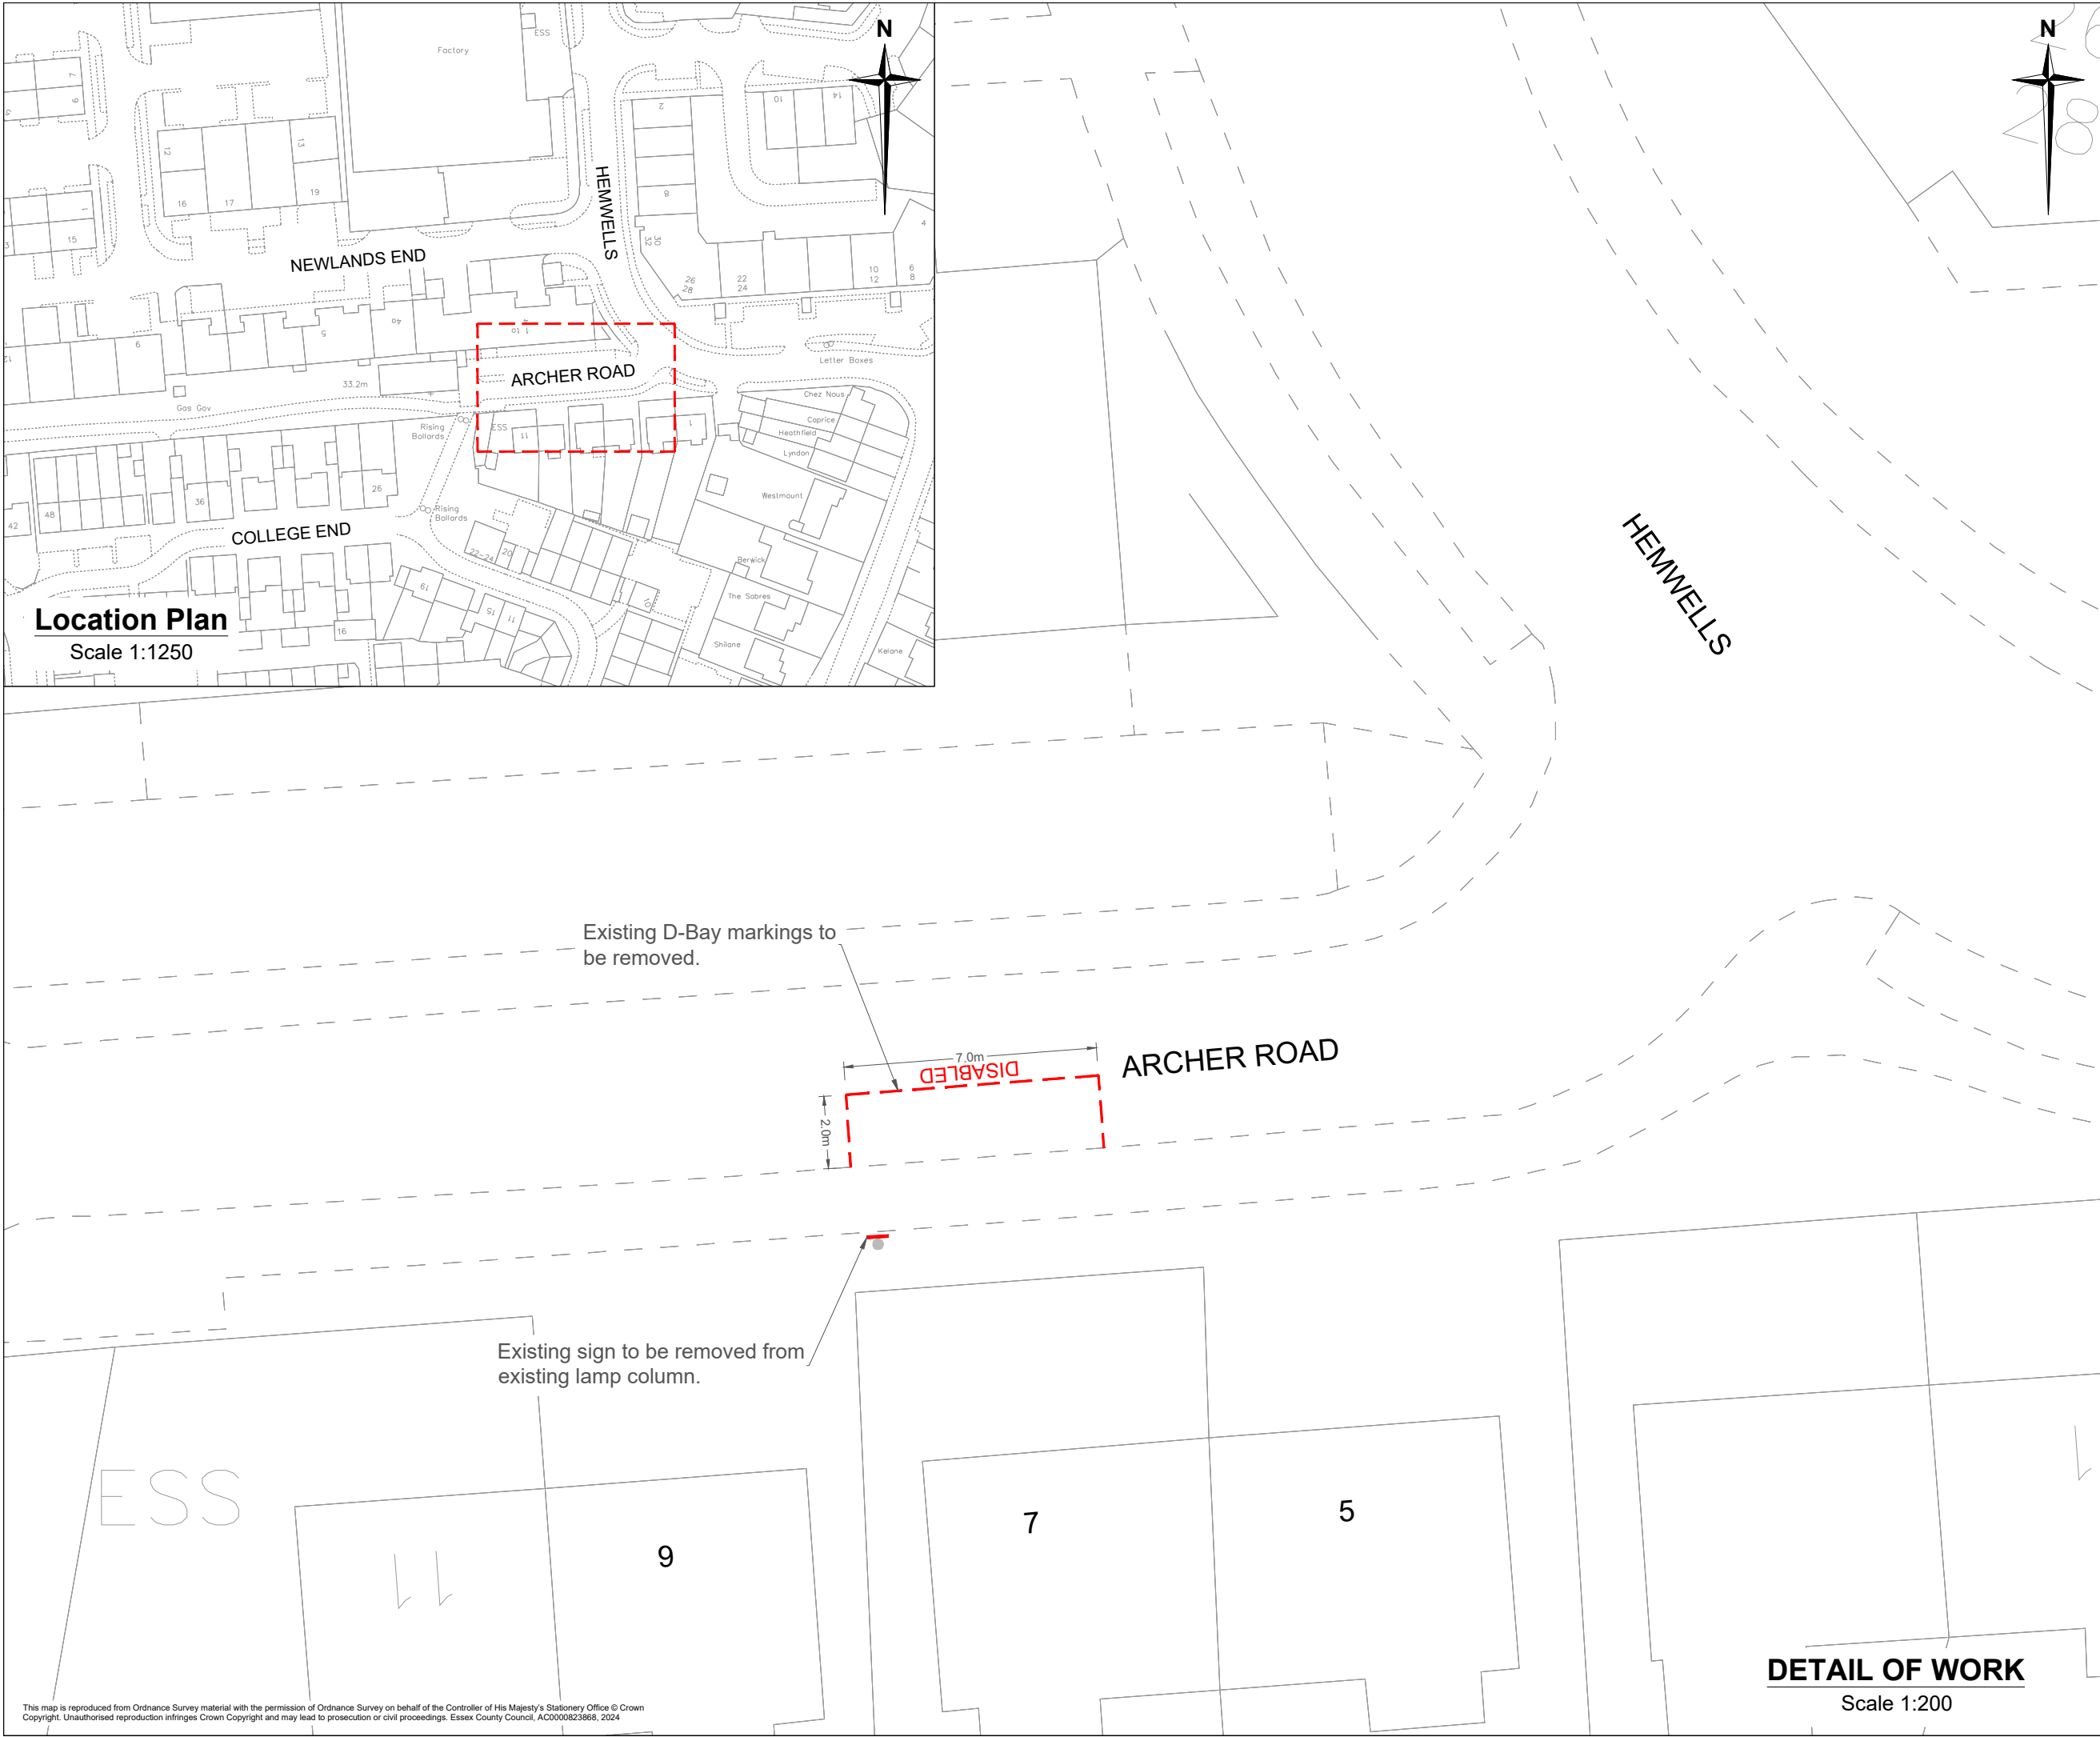

DETAIL OF WORK
Scale 1:200

- Notes**
- Do not scale. This drawing is to be read in conjunction with all other contract drawings and documents.
 - All works to be in accordance with the Department of Transport's Specification for Highway Works and Essex County Council Specifications and Standard Construction Drawings.
 - White thermoplastic screed bay marking to TSRGD'16: Schedule 7, Part 4, Item 6, Diag No.1028.4 variant DISABLED. (Pre '16 1028.3)
 - All existing signs to be retained unless stated otherwise. Any defects to existing signs and/or posts noted by the Contractor during the works to be reported to the Engineer

- KEY**
- Proposed works area
 - Existing D-bay markings to be removed.
 - Existing sign to be removed.

Rev.	Date	Description of revision	Drawn	Checked	Reviewed	Approved

DRAWING STATUS
DETAILED DESIGN



Essex Highways, Seax House, Victoria Road South, Chelmsford, CM1 1QH.
Tel: 0345 6037631
© Essex County Council


SCHEME TITLE
DISABLED PARKING BAYS

DRAWING TITLE
**D-BAY REMOVAL
7 ARCHER ROAD, BASILDON**


DESIGNED	DRAWN	CHECKED	REVIEWED	APPROVED
HZ	HZ	HZ	HZ	HZ
DATE	DATE	DATE	DATE	DATE
SEP 24	SEP 24	SEP 24	SEP 24	SEP 24
DRAWING UNITS U.N.O. DIMENSIONS IN METRES LEVELS IN MILLIMETRES				As Shown

DRAWING No. **2854616-00-001** REV. **-**



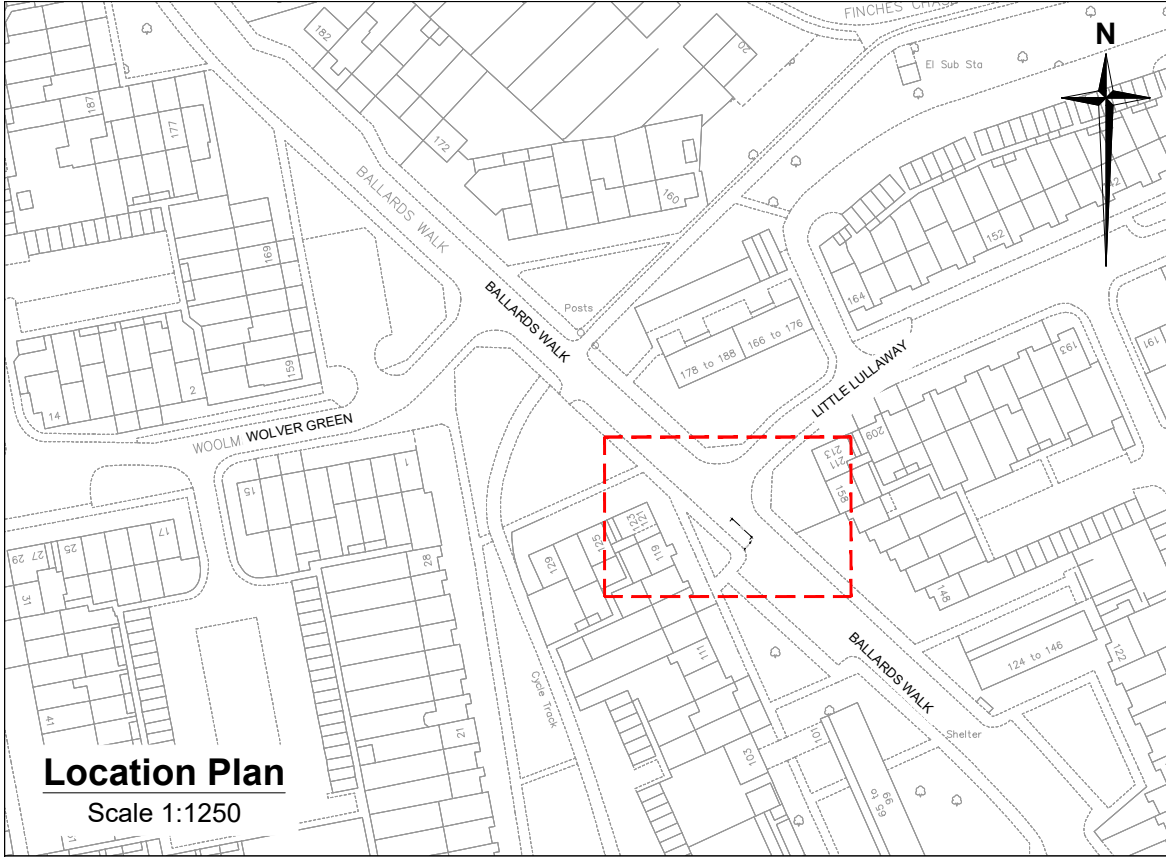

Location Plan
Scale 1:1250

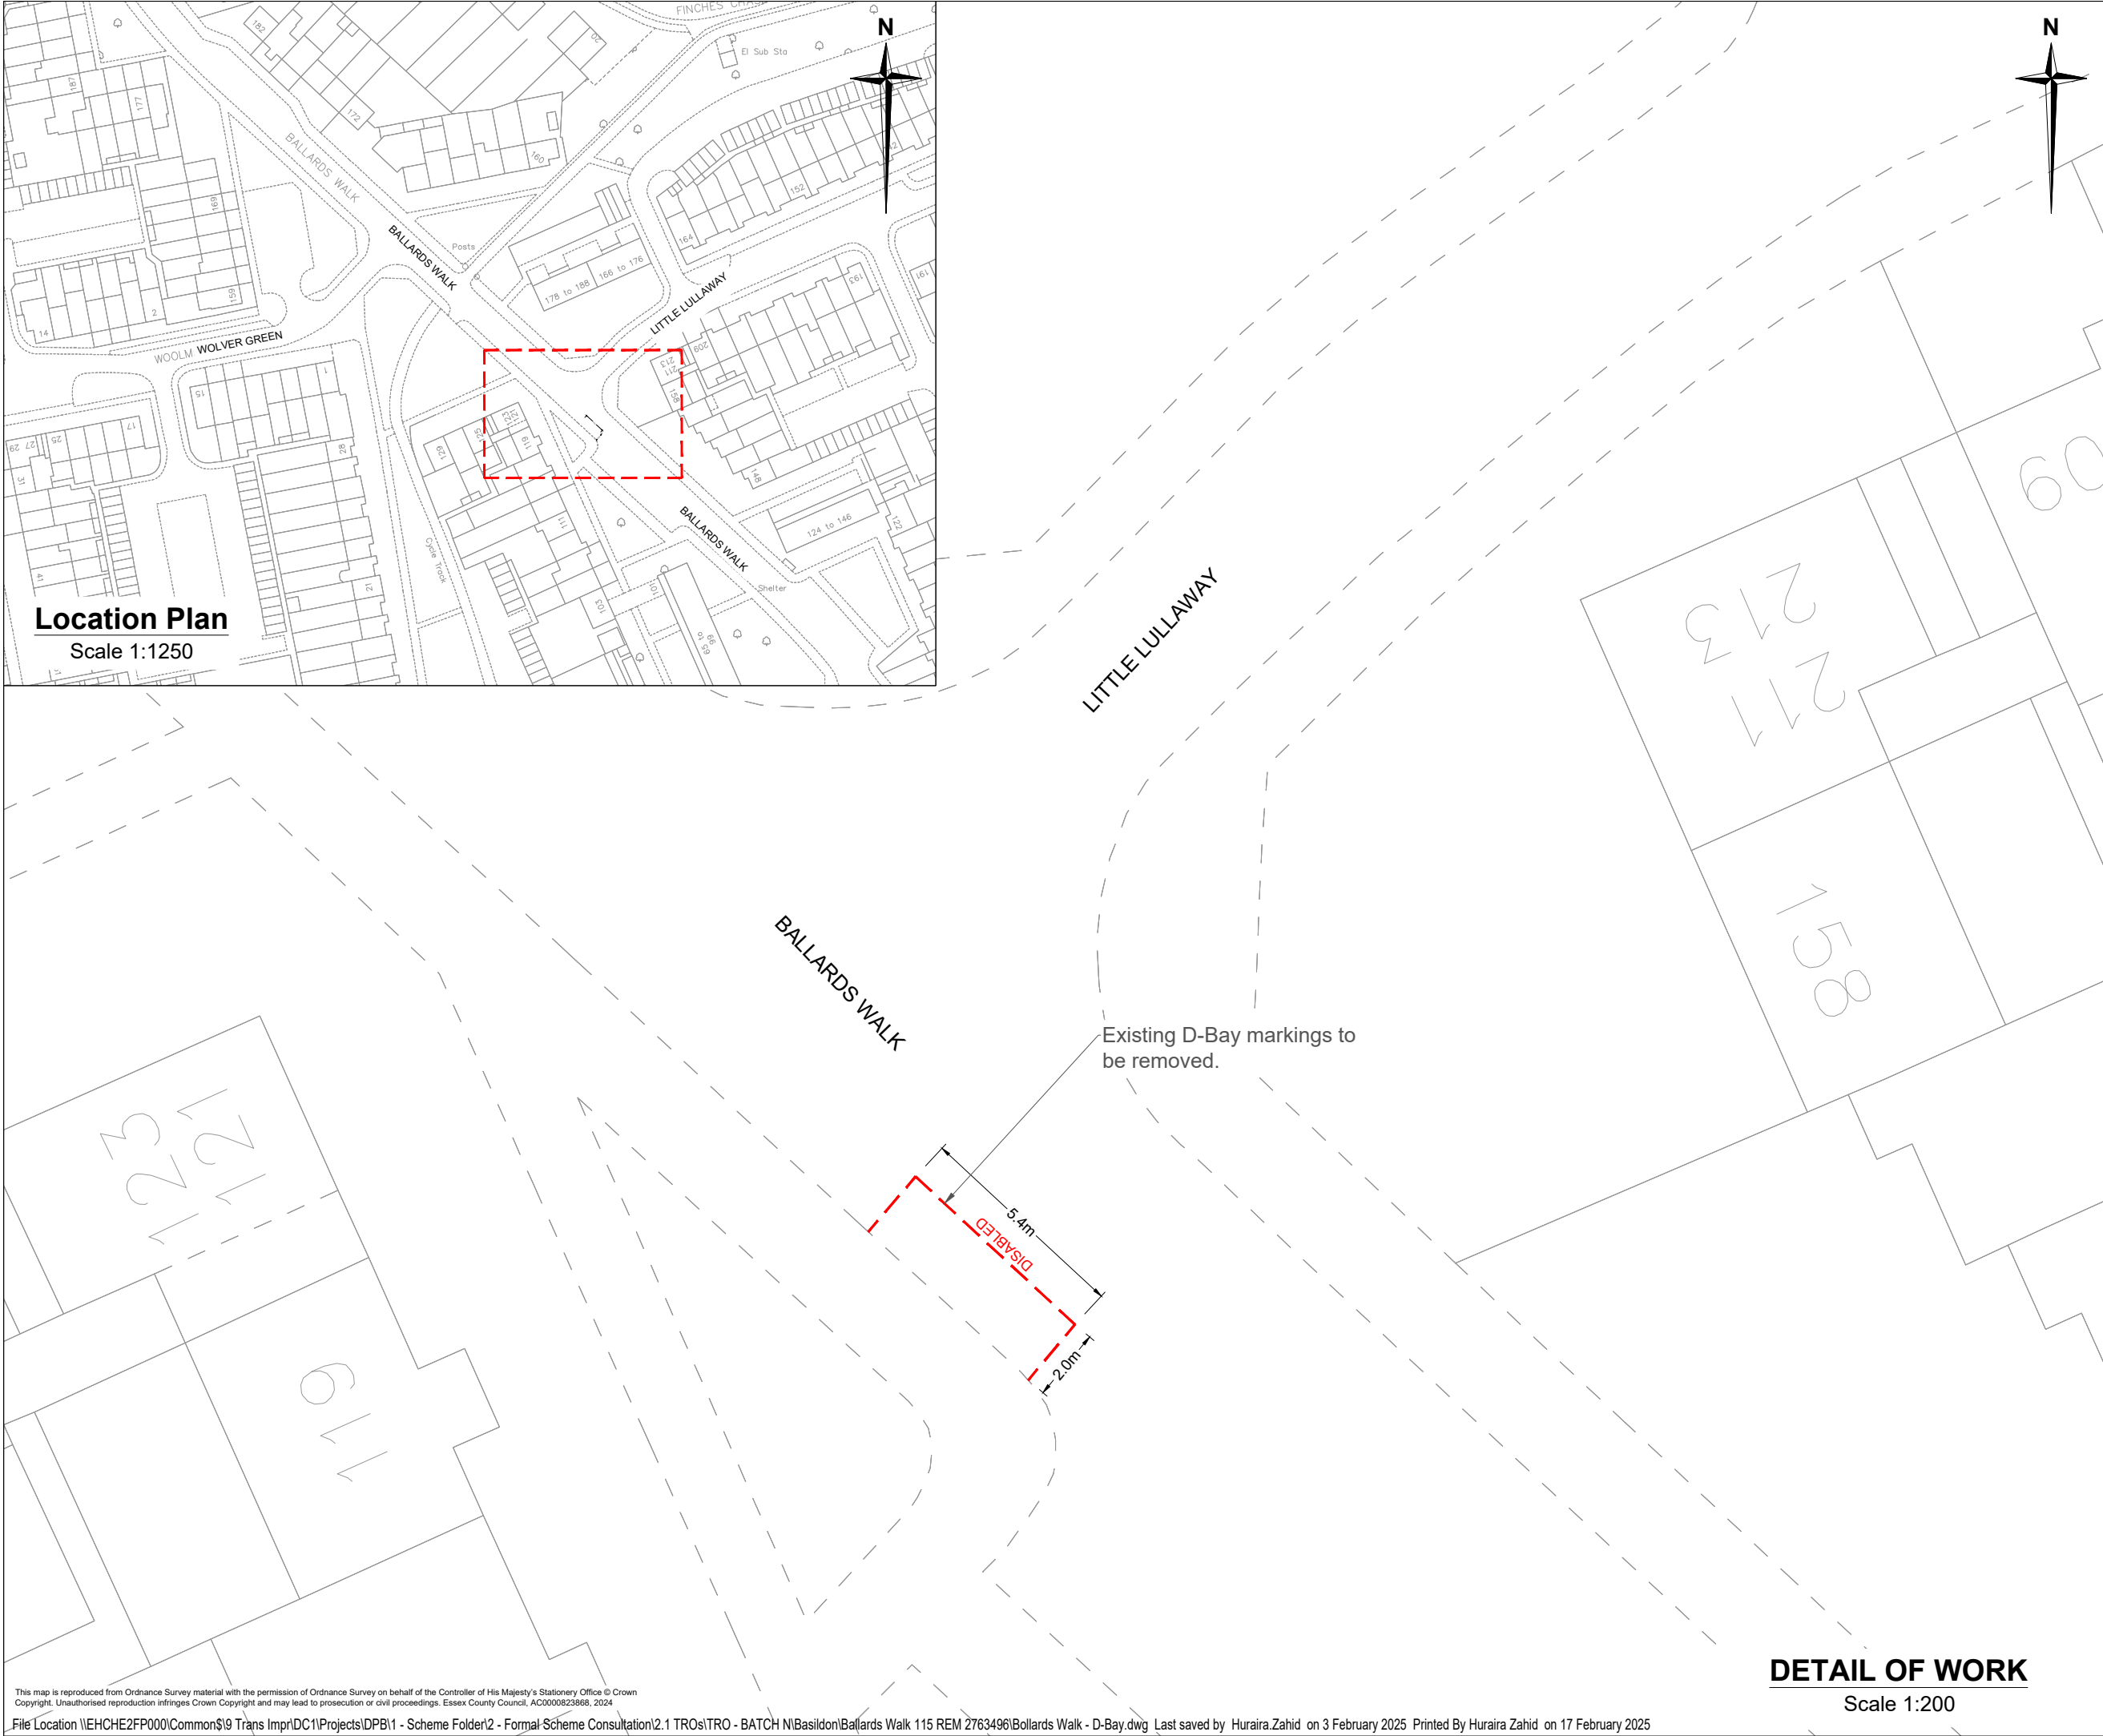

Existing D-Bay markings to be removed.

DETAIL OF WORK
Scale 1:200

Notes

1. Do not scale. This drawing is to be read in conjunction with all other contract drawings and documents.
2. All works to be in accordance with the Department of Transport's Specification for Highway Works and Essex County Council Specifications and Standard Construction Drawings.
3. White thermoplastic screed bay marking to TSRGD'16: Schedule 7, Part 4, Item 6, Diag No.1028.4 variant DISABLED. (Pre '16 1028.3)
4. All existing signs to be retained unless stated otherwise. Any defects to existing signs and/or posts noted by the Contractor during the works to be reported to the Engineer

KEY

-  Proposed works area
-  Existing D-bay markings to be removed.

Rev.	Date	Description of revision	Drawn	Checked	Reviewed	Approved

DRAWING STATUS
DETAIL DESIGN



Essex Highways, Seax House, Victoria Road South, Chelmsford, CM1 1QH.
Tel: 0345 6037631
© Essex County Council

SCHEME TITLE
DISABLED PARKING BAYS


DRAWING TITLE
**D-BAY REMOVAL
115 BALLARDS WALK, BASILDON**

DESIGNED	DRAWN	CHECKED	REVIEWED	APPROVED
HZ	HZ	HZ	HZ	HZ
DATE	DATE	DATE	DATE	DATE
SEP 24	SEP 24	SEP 24	SEP 24	SEP 24

DRAWING UNITS U.N.O.
DIMENSIONS IN METRES
LEVELS IN MILLIMETRES
SCALE AT A3 (420x297mm)
As Shown

DRAWING No.	REV.
2763496-00-001	-



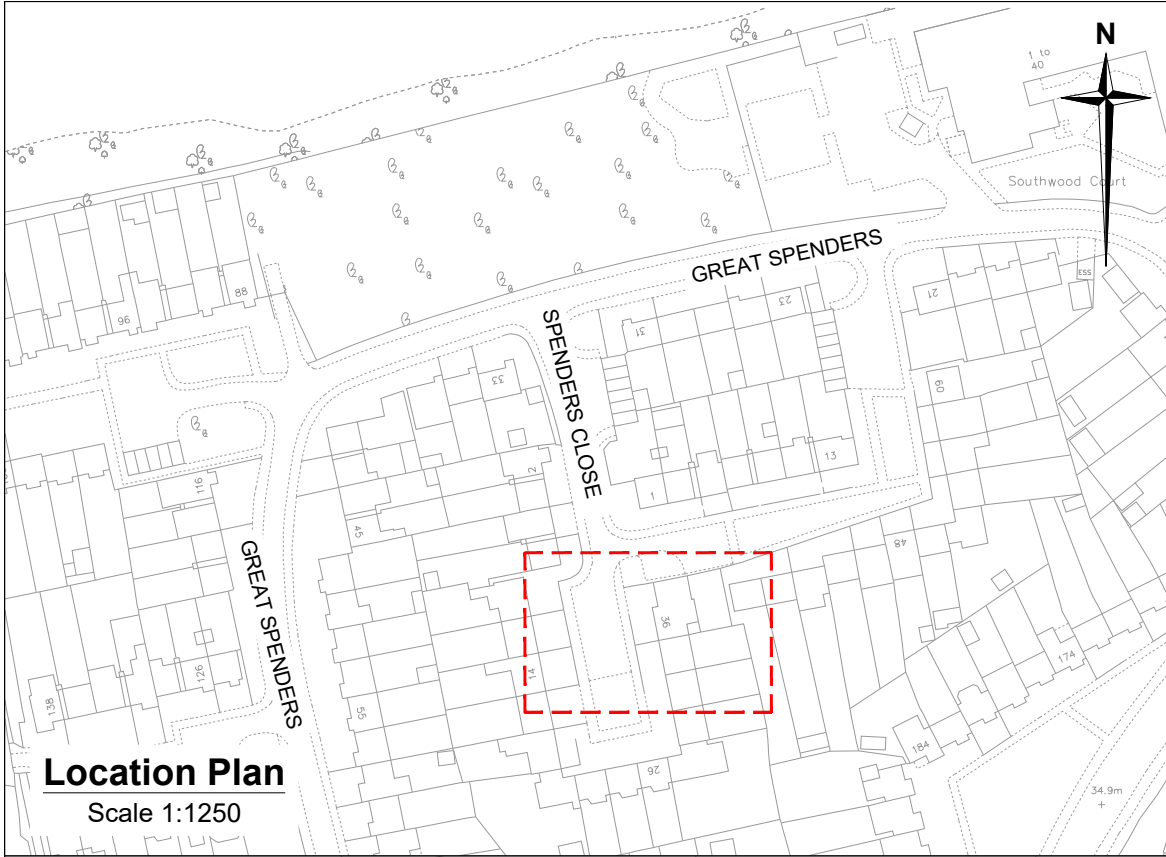

Location Plan
Scale 1:1250



DETAIL OF WORK
Scale 1:200

- Notes**
- Do not scale. This drawing is to be read in conjunction with all other contract drawings and documents.
 - All works to be in accordance with the Department of Transport's Specification for Highway Works and Essex County Council Specifications and Standard Construction Drawings.
 - White thermoplastic screed bay marking to TSRGD'16: Schedule 7, Part 4, Item 6, Diag No.1028.4 variant DISABLED. (Pre '16 1028.3)
 - All existing signs to be retained unless stated otherwise. Any defects to existing signs and/or posts noted by the Contractor during the works to be reported to the Engineer

- KEY**
- Proposed works area
 - Existing D-bay markings to be removed.
 - Existing sign and post to be removed.

Rev.	Date	Description of revision	Drawn	Checked	Reviewed	Approved

DRAWING STATUS
DETAILED DESIGN



Essex Highways, Seax House, Victoria Road South, Chelmsford, CM1 1QH.
Tel: 0345 6037631
© Essex County Council

SCHEME TITLE
DISABLED PARKING BAYS


DRAWING TITLE
**D-BAY REMOVAL
34 SPENDERS CLOSE, BASILDON**

DESIGNED	DRAWN	CHECKED	REVIEWED	APPROVED
HZ	HZ	HZ	HZ	HZ
DATE	DATE	DATE	DATE	DATE
DEC 24	DEC 24	DEC 24	DEC 24	DEC 24

DRAWING UNITS U.N.O.
DIMENSIONS IN METRES
LEVELS IN MILLIMETRES
SCALE AT A3 (420x297mm)
As Shown

DRAWING No.
2753294-00-001
REV.
-



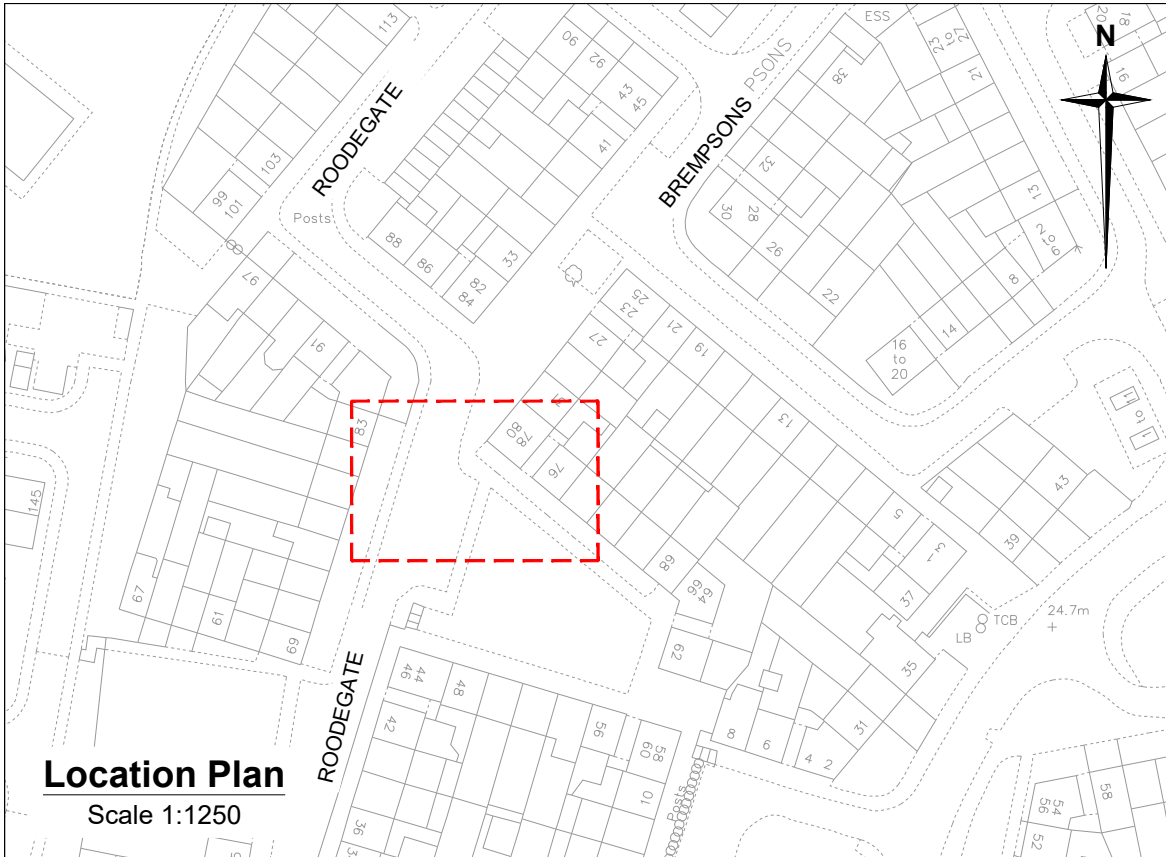

Location Plan
Scale 1:1250

Signage Detail
Scale: NTS




POST & FOUNDATIONS	
Length of 76mm post	Total: 2960mm Above ground: 2310mm
No. of Foundations	1
Foundation Depth	600mm
Foundation Width	350mm
Foundation Length	350mm
Foundation Volume	0.074sq.m
Earth Cover	150mm

Scheme Ref.	Generic DPB Sign		
TSRGD 02: 661A / TSRGD 16: Sch.4 Pt.5 Itm.4	x-height	20.0	
Letter colour	BLACK	SIGN FACE	
Background	WHITE	Width	320mm
Border	BLACK	Height	255mm
Material	Class RA2 (12899-1:2007)	Area	0.08sq.m



Proposed Installation of 76mm steel round post.
New sign to be installed at a mounting height of
2300mm as per Signage Detail.

New D-Bay markings to be
installed.

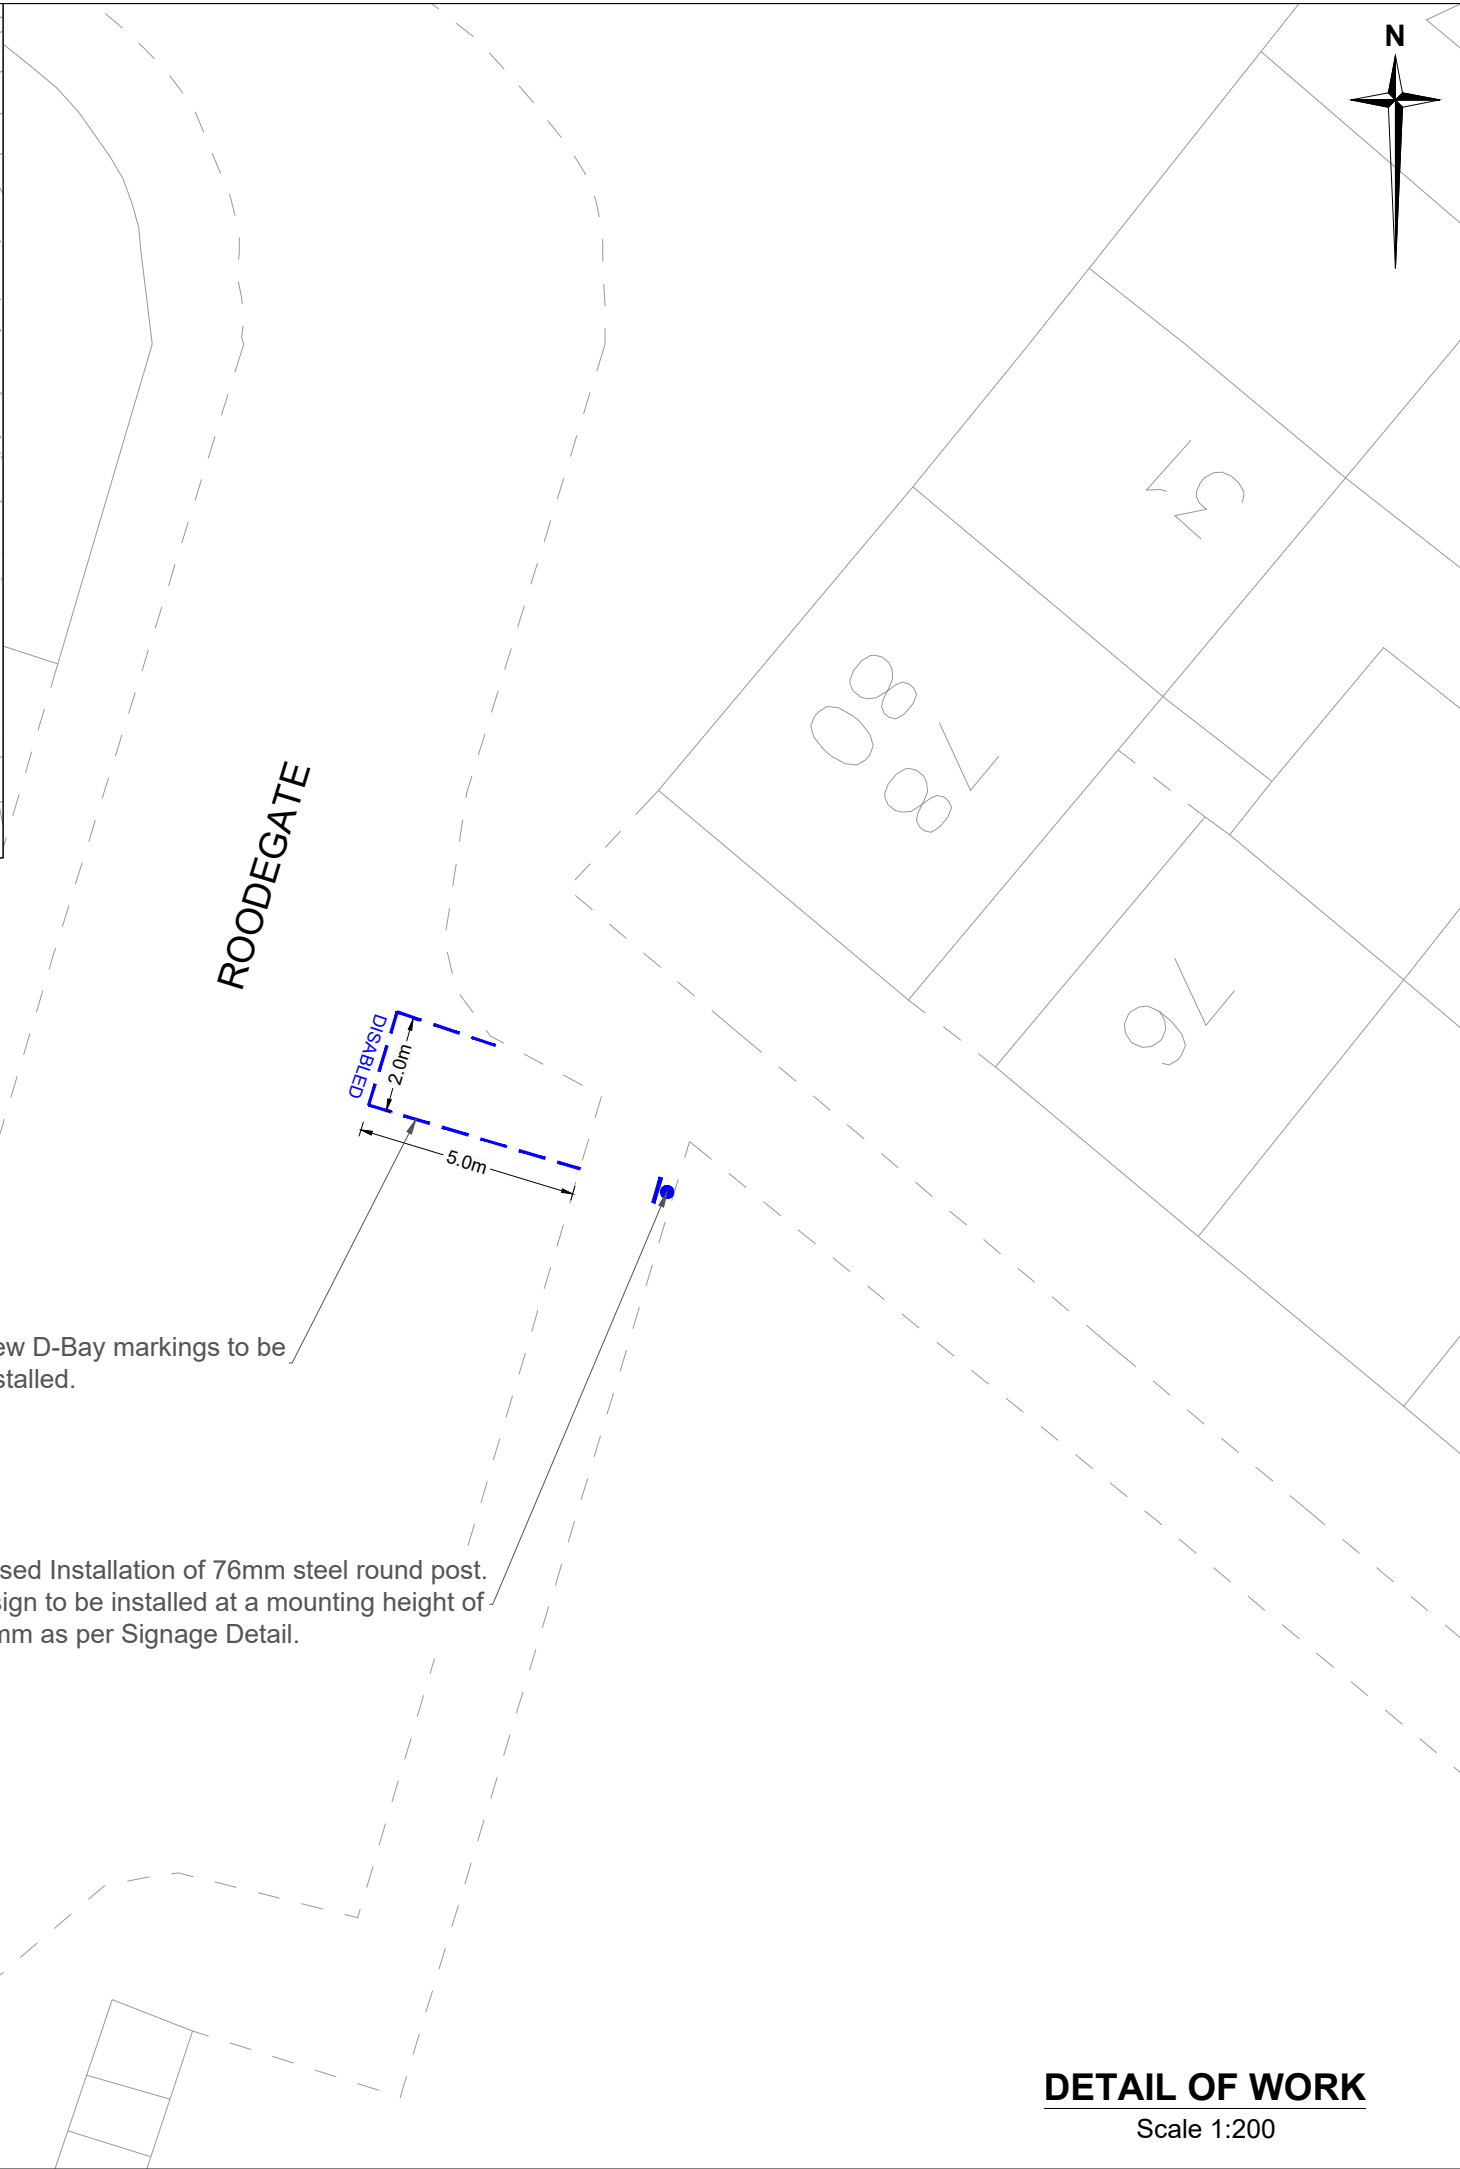

DETAIL OF WORK
Scale 1:200

- Notes**
- Do not scale. This drawing is to be read in conjunction with all other contract drawings and documents.
 - All works to be in accordance with the Department of Transport's Specification for Highway Works and Essex County Council Specifications and Standard Construction Drawings.
 - White thermoplastic screed bay marking to TSRGD'16: Schedule 7, Part 4, Item 6, Diag No.1028.4 variant DISABLED. (Pre '16 1028.3)
 - All existing signs to be retained unless stated otherwise. Any defects to existing signs and/or posts noted by the Contractor during the works to be reported to the Engineer

- KEY**
- Proposed works area.
 - Proposed markings.
 - New sign and post to be installed.

Rev.	Date	Description of revision	Drawn	Checked	Reviewed	Approved

DRAWING STATUS
DETAILED DESIGN



Essex Highways, Seax House, Victoria Road South,
Chelmsford, CM1 1QH.
Tel: 0345 6037631
© Essex County Council

SCHEME TITLE
DISABLED PARKING BAYS

DRAWING TITLE
**TRO UPGRADE
80 ROODEGATE, BASILDON**

DESIGNED	DRAWN	CHECKED	REVIEWED	APPROVED
HZ	HZ	HZ	HZ	HZ
DATE	DATE	DATE	DATE	DATE
DEC 24	DEC 24	DEC 24	DEC 24	DEC 24


DRAWING UNITS U.N.O.
DIMENSIONS IN METRES
LEVELS IN MILLIMETRES
SCALE AT A3 (420x297mm)
As Shown

DRAWING No.
2722255-00-001
REV.
-





Location Plan
Scale 1:1250

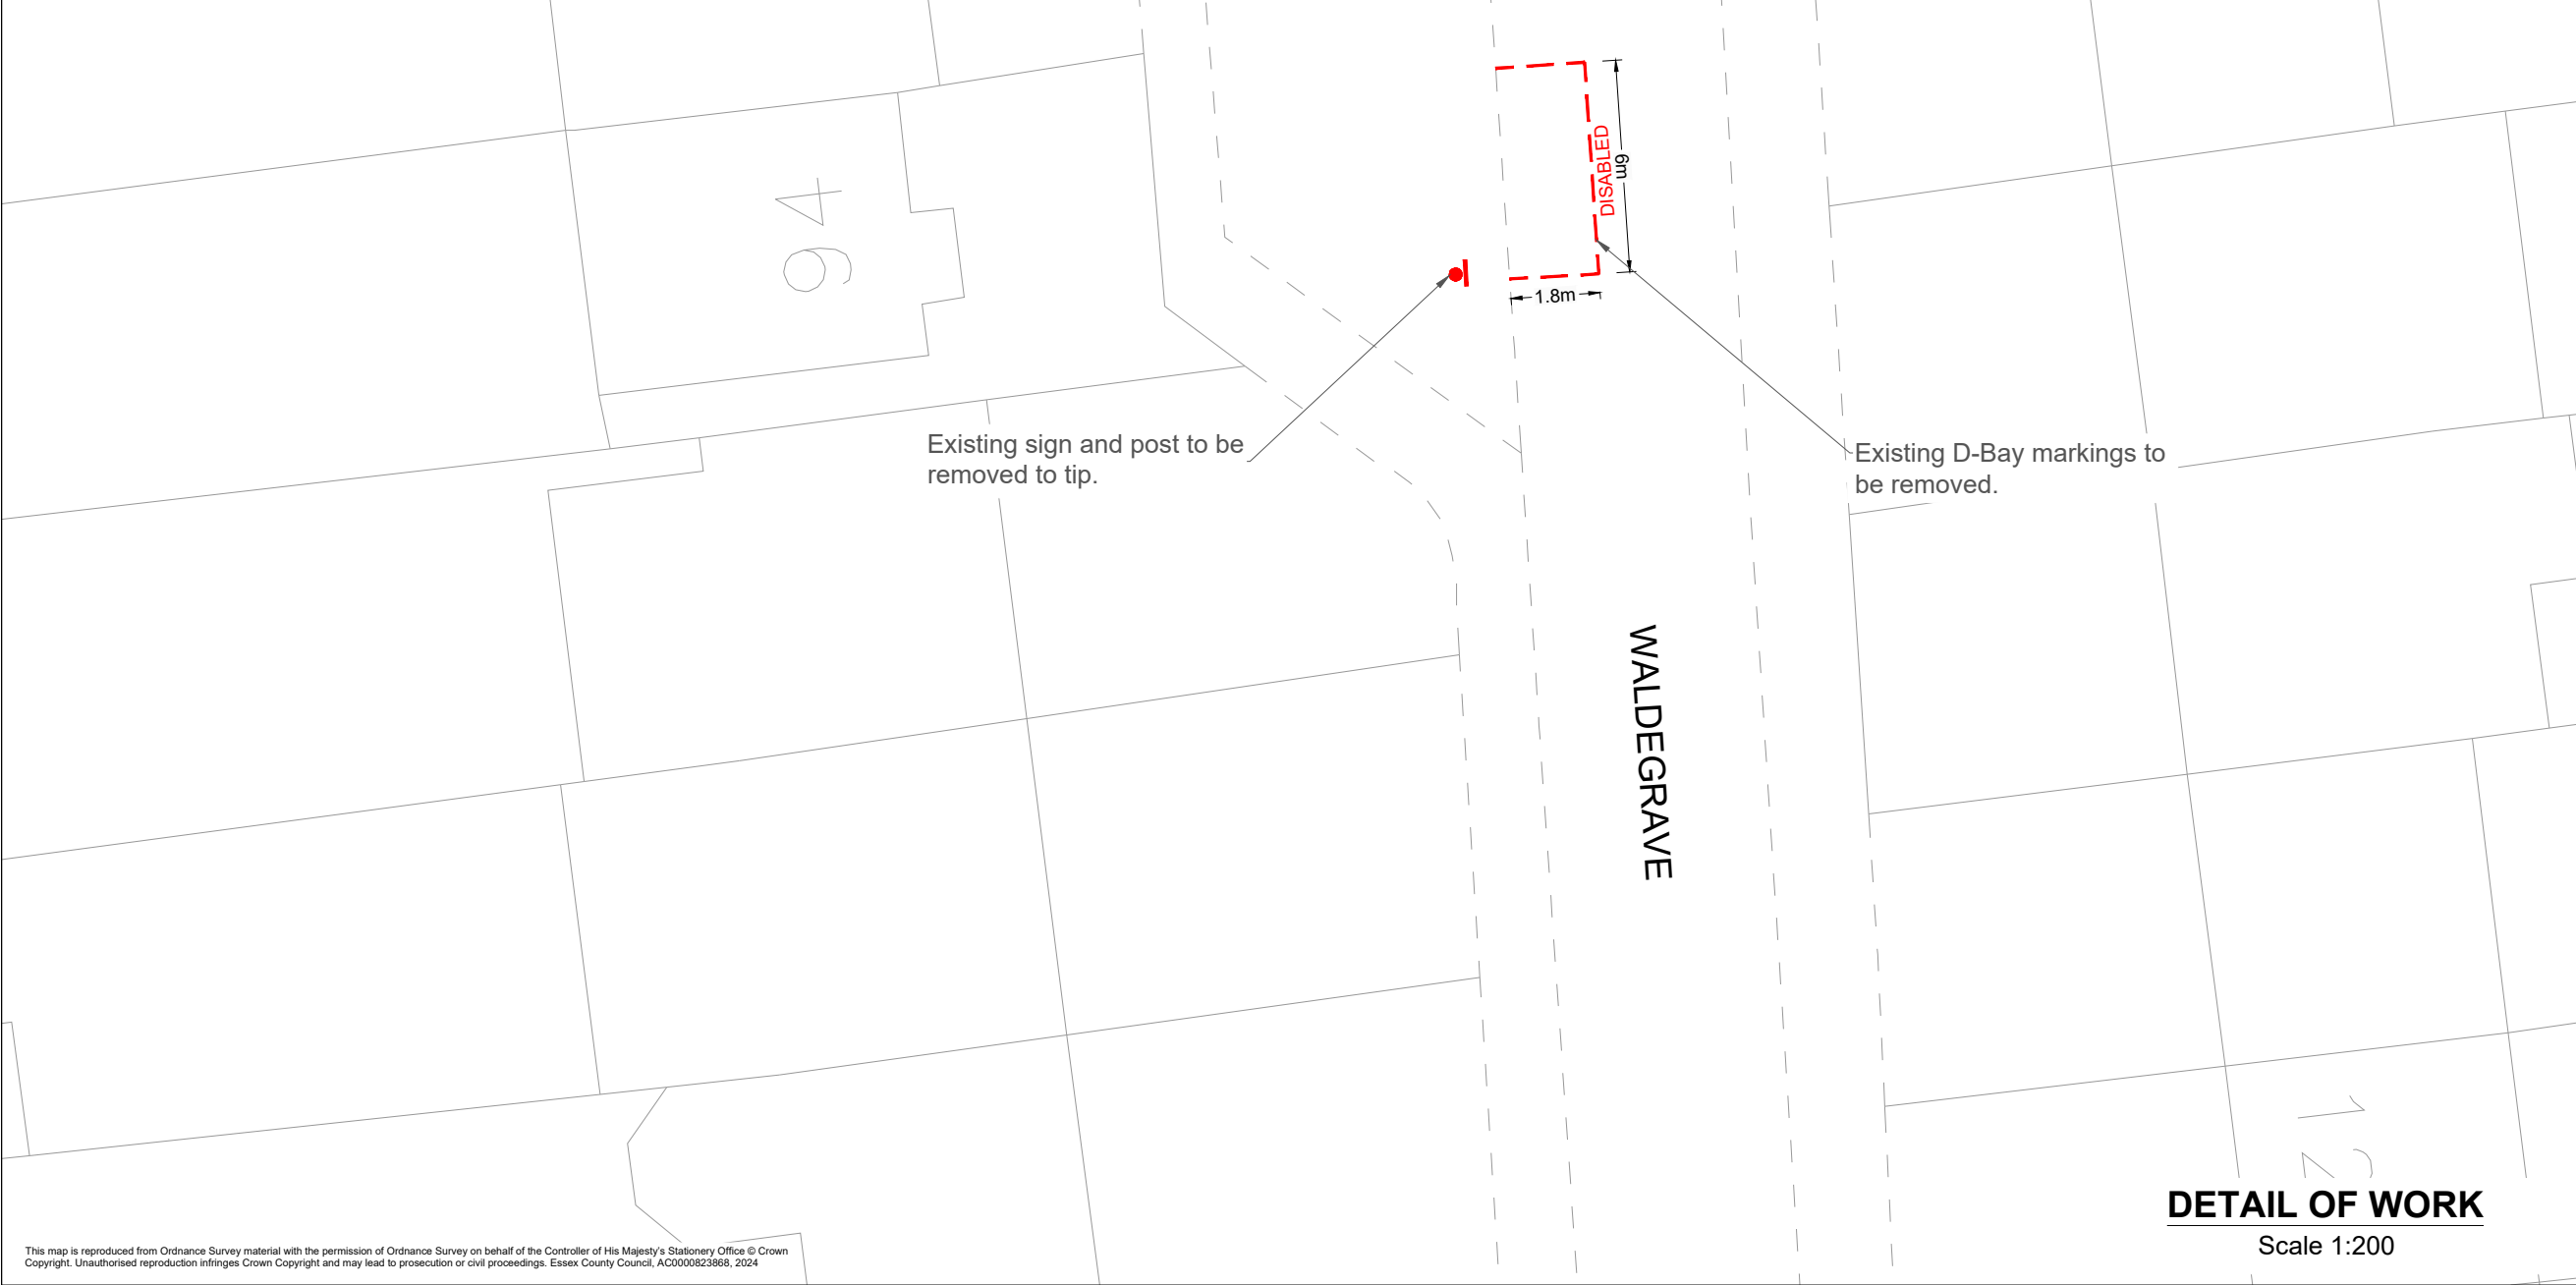

Existing sign and post to be removed to tip.

Existing D-Bay markings to be removed.

DETAIL OF WORK
Scale 1:200

- Notes
- Do not scale. This drawing is to be read in conjunction with all other contract drawings and documents.
 - All works to be in accordance with the Department of Transport's Specification for Highway Works and Essex County Council Specifications and Standard Construction Drawings.
 - White thermoplastic screed bay marking to TSRGD'16: Schedule 7, Part 4, Item 6, Diag No.1028.4 variant DISABLED. (Pre '16 1028.3)
 - All existing signs to be retained unless stated otherwise. Any defects to existing signs and/or posts noted by the Contractor during the works to be reported to the Engineer

- KEY
- Proposed works area
 - Existing D-bay markings to be removed.
 - Existing sign and post to be removed.

Rev.	Date	Description of revision	Drawn	Checked	Review'd	Appro'd

DRAWING STATUS
DETAILED DESIGN



Essex Highways, Seax House, Victoria Road South, Chelmsford, CM1 1QH.
Tel: 0345 6037631
© Essex County Council

SCHEME TITLE
DISABLED PARKING BAYS

DRAWING TITLE
**D-BAY REMOVAL
94 WALDEGRAVE, BASILDON**

DESIGNED	DRAWN	CHECKED	REVIEWED	APPROVED
HZ	HZ	HZ	HZ	HZ
DATE	DATE	DATE	DATE	DATE
NOV 24	NOV 24	NOV 24	NOV 24	NOV 24
DRAWING UNITS U.N.O. DIMENSIONS IN METRES LEVELS IN MILLIMETRES				SCALE AT A3 (420x297mm) As Shown
DRAWING No. 2669638-00-001				REV. -



Location Plan
Scale 1:1250

Signage Detail
Scale: NTS



POST & FOUNDATIONS	
Length of 76mm post	Total: 2960mm Above ground: 2310mm
No. of Foundations	1
Foundation Depth	600mm
Foundation Width	350mm
Foundation Length	350mm
Foundation Volume	0.074sq.m
Earth Cover	150mm

Scheme Ref.		Generic DPB Sign	
TSRGD 02: 661A /	TSRGD 16: Sch.4 Pt.5 Itm.4	x-height	20.0
Letter colour	BLACK	SIGN FACE	
Background	WHITE	Width	320mm
Border	BLACK	Height	255mm
Material	Class RA2 (12899-1:2007)	Area	0.08sq.m

FALSTONES

DETAIL OF WORK
Scale 1:200

Notes

- Do not scale. This drawing is to be read in conjunction with all other contract drawings and documents.
- All works to be in accordance with the Department of Transport's Specification for Highway Works and Essex County Council Specifications and Standard Construction Drawings.
- White thermoplastic screed bay marking to TSRGD'16: Schedule 7, Part 4, Item 6, Diag No.1028.4 variant DISABLED. (Pre '16 1028.3)
- All existing signs to be retained unless stated otherwise. Any defects to existing signs and/or posts noted by the Contractor during the works to be reported to the Engineer

KEY

- Proposed works area.
- Proposed markings.
- New sign and post to be installed.

Rev.	Date	Description of revision	Drawn	Checked	Reviewed	Approved

DRAWING STATUS
DETAILED DESIGN



Essex Highways, Seax House, Victoria Road South, Chelmsford, CM1 1QH.
Tel: 0345 6037631
© Essex County Council

SCHEME TITLE
DISABLED PARKING BAYS

DRAWING TITLE
TRO UPGRADE
288 FALSTONES, BASILDON


DESIGNED	DRAWN	CHECKED	REVIEWED	APPROVED
HZ	HZ	HZ	HZ	HZ
DATE	DATE	DATE	DATE	DATE
JUL 24	JUL 24	JUL 24	JUL 24	JUL 24

DRAWING UNITS U.N.O.
DIMENSIONS IN METRES
LEVELS IN MILLIMETRES

As Shown

DRAWING No.	REV.
2823195-00-001	-



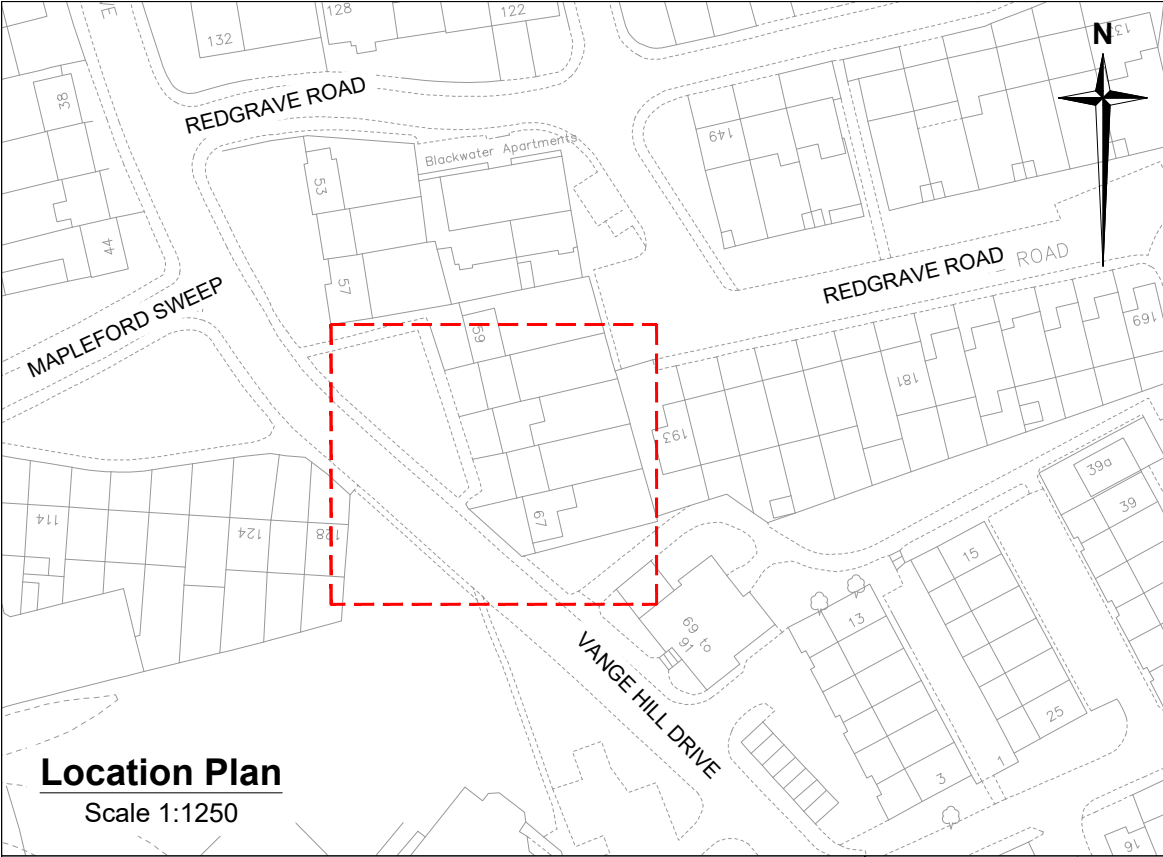

Location Plan
Scale 1:1250

Signage Detail
Scale: NTS



POST & FOUNDATIONS	
Length of 76mm post	Total: 2960mm Above ground: 2310mm
No. of Foundations	1
Foundation Depth	600mm
Foundation Width	350mm
Foundation Length	350mm
Foundation Volume	0.074sq.m
Earth Cover	150mm

Scheme Ref.	Generic DPB Sign		
TSRGD 02: 661A / TSRGD 16: Sch.4 Pt.5 Itm.4	x-height	20.0	
Letter colour	BLACK	SIGN FACE	
Background	WHITE	Width	320mm
Border	BLACK	Height	255mm
Material	Class RA2 (12899-1:2007)	Area	0.08sq.m

Proposed Installation of 76mm steel round post.
New sign to be installed at a mounting height of 2300mm as per Signage Detail.

New D-Bay markings to be installed.

DETAIL OF WORK
Scale 1:200

Notes

- Do not scale. This drawing is to be read in conjunction with all other contract drawings and documents.
- All works to be in accordance with the Department of Transport's Specification for Highway Works and Essex County Council Specifications and Standard Construction Drawings.
- White thermoplastic screed bay marking to TSRGD'16: Schedule 7, Part 4, Item 6, Diag No.1028.4 variant DISABLED. (Pre '16 1028.3)
- All existing signs to be retained unless stated otherwise. Any defects to existing signs and/or posts noted by the Contractor during the works to be reported to the Engineer

KEY

- Proposed works area.
- Proposed markings.
- New sign and post to be installed.

Rev.	Date	Description of revision	Drawn	Checked	Reviewed	Approved

DRAWING STATUS	DETAILED DESIGN
----------------	------------------------



Essex Highways, Seax House, Victoria Road South, Chelmsford, CM1 1QH.
Tel: 0345 6037631
© Essex County Council

SCHEME TITLE	DISABLED PARKING BAYS
--------------	------------------------------


DRAWING TITLE	TRO UPGRADE 65 VANGE HILL DRIVE, BASILDON
---------------	--

DESIGNED	DRAWN	CHECKED	REVIEWED	APPROVED
HZ	HZ	HZ	HZ	HZ
DATE	DATE	DATE	DATE	DATE
NOV 24	NOV 24	NOV 24	NOV 24	NOV 24

DRAWING UNITS U.N.O.
DIMENSIONS IN METRES
LEVELS IN MILLIMETRES
SCALE AT A3 (420x297mm)
As Shown

DRAWING No.	REV.
2804087-00-001	-



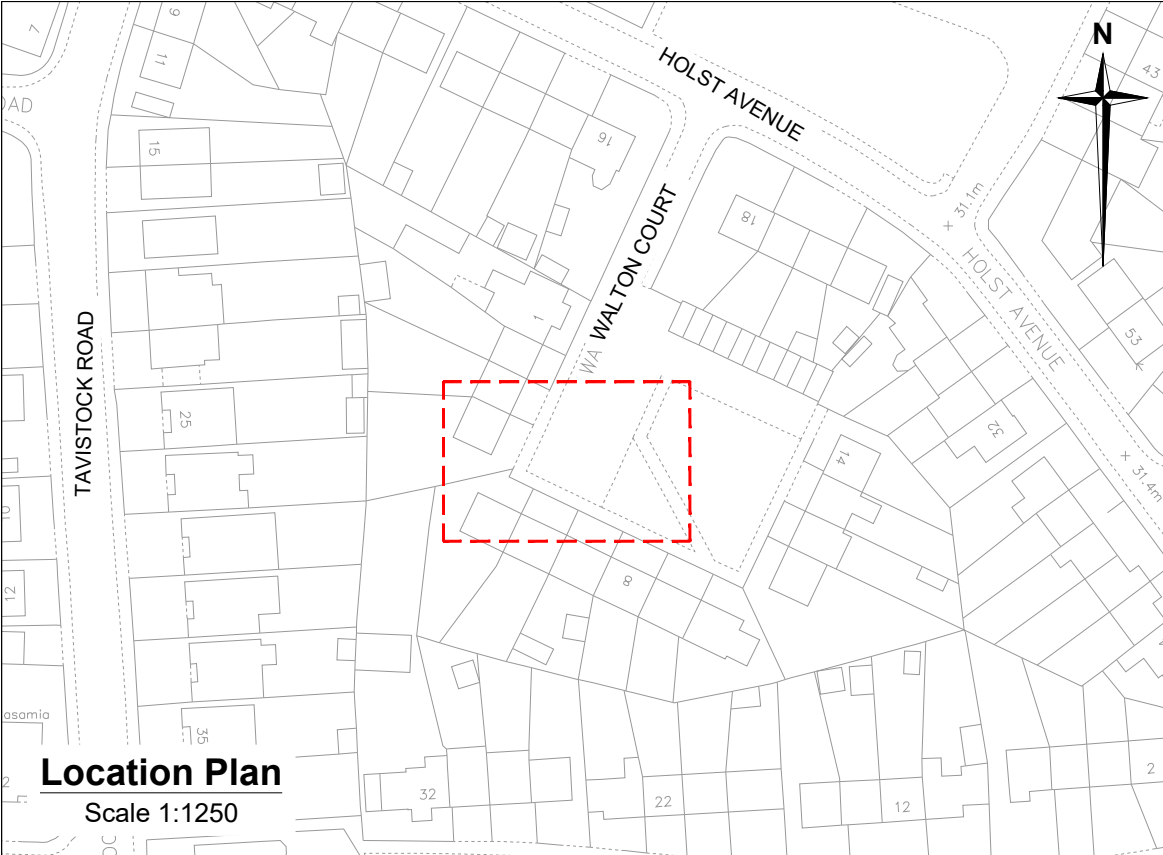

Location Plan
Scale 1:1250

Signage Detail
Scale: NTS



POST & FOUNDATIONS	
Length of 76mm post	Total: 2960mm Above ground: 2310mm
No. of Foundations	1
Foundation Depth	600mm
Foundation Width	350mm
Foundation Length	350mm
Foundation Volume	0.074sq.m
Earth Cover	150mm

Scheme Ref.		Generic DPB Sign	
TSRGD 02: 661A / TSRGD 16: Sch.4 Pt.5 Itm.4		x-height	20.0
Letter colour		SIGN FACE	
Background		Width	320mm
Border		Height	255mm
Material		Area	0.08sq.m
Class RA2 (12899-1:2007)			

Proposed Installation of 76mm steel round post.
New sign to be installed at a mounting height of 2300mm as per Signage Detail.

New D-Bay markings to be installed.

DETAIL OF WORK
Scale 1:200

- Notes
- Do not scale. This drawing is to be read in conjunction with all other contract drawings and documents.
 - All works to be in accordance with the Department of Transport's Specification for Highway Works and Essex County Council Specifications and Standard Construction Drawings.
 - White thermoplastic screed bay marking to TSRGD'16: Schedule 7, Part 4, Item 6, Diag No.1028.4 variant DISABLED. (Pre '16 1028.3)
 - All existing signs to be retained unless stated otherwise. Any defects to existing signs and/or posts noted by the Contractor during the works to be reported to the Engineer

- KEY
- Proposed works area.
 - Proposed markings.
 - New sign and post to be installed.

Rev.	Date	Description of revision	Drawn	Checked	Reviewed	Approved

DRAWING STATUS
DETAILED DESIGN



Essex Highways, Seax House, Victoria Road South, Chelmsford, CM1 1QH.
Tel: 0345 6037631 © Essex County Council

SCHEME TITLE
DISABLED PARKING BAYS


DRAWING TITLE
**TRO UPGRADE
5 WALTON COURT, BASILDON**

DESIGNED	DRAWN	CHECKED	REVIEWED	APPROVED
HZ	HZ	HZ	HZ	HZ
DATE	DATE	DATE	DATE	DATE
JUL 24	JUL 24	JUL 24	JUL 24	JUL 24

DRAWING UNITS U.N.O.
DIMENSIONS IN METRES
LEVELS IN MILLIMETRES
SCALE AT A3 (420x297mm)
As Shown

DRAWING No.	REV.
2762104-00-001	-



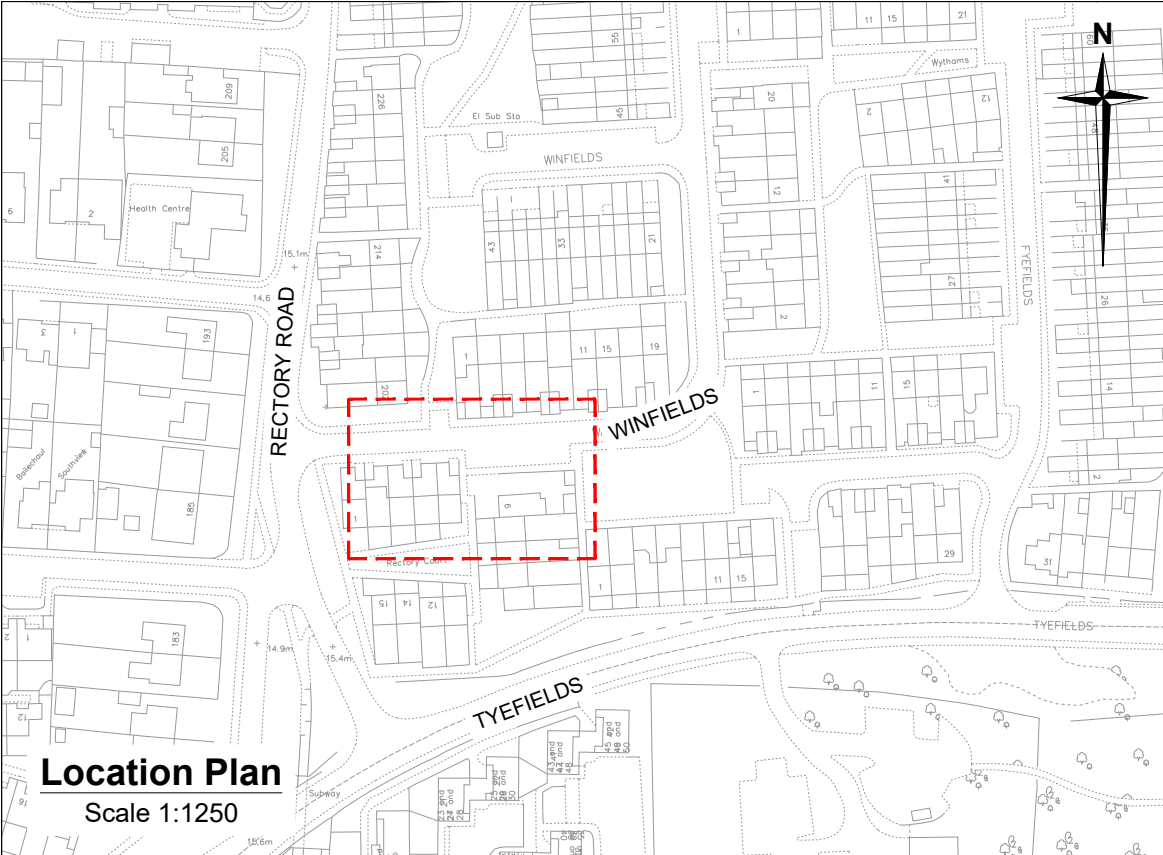

Location Plan
Scale 1:1250


Signage Detail
Scale: NTS



POST & FOUNDATIONS	
Length of 76mm post	Total: 2960mm Above ground: 2310mm
No. of Foundations	1
Foundation Depth	600mm
Foundation Width	350mm
Foundation Length	350mm
Foundation Volume	0.074sq.m
Earth Cover	150mm

Scheme Ref.		Generic DPB Sign	
TSRGD 02: 661A / TSRGD 16: Sch.4 Pt.5 Itm.4		x-height	20.0
Letter colour		SIGN FACE	
Background		Width	320mm
Border		Height	255mm
Material		Area	0.08sq.m
Class RA2 (12899-1:2007)			

This map is reproduced from Ordnance Survey material with the permission of Ordnance Survey on behalf of the Controller of His Majesty's Stationery Office © Crown Copyright. Unauthorised reproduction infringes Crown Copyright and may lead to prosecution or civil proceedings. Essex County Council, AC0000823868, 2024

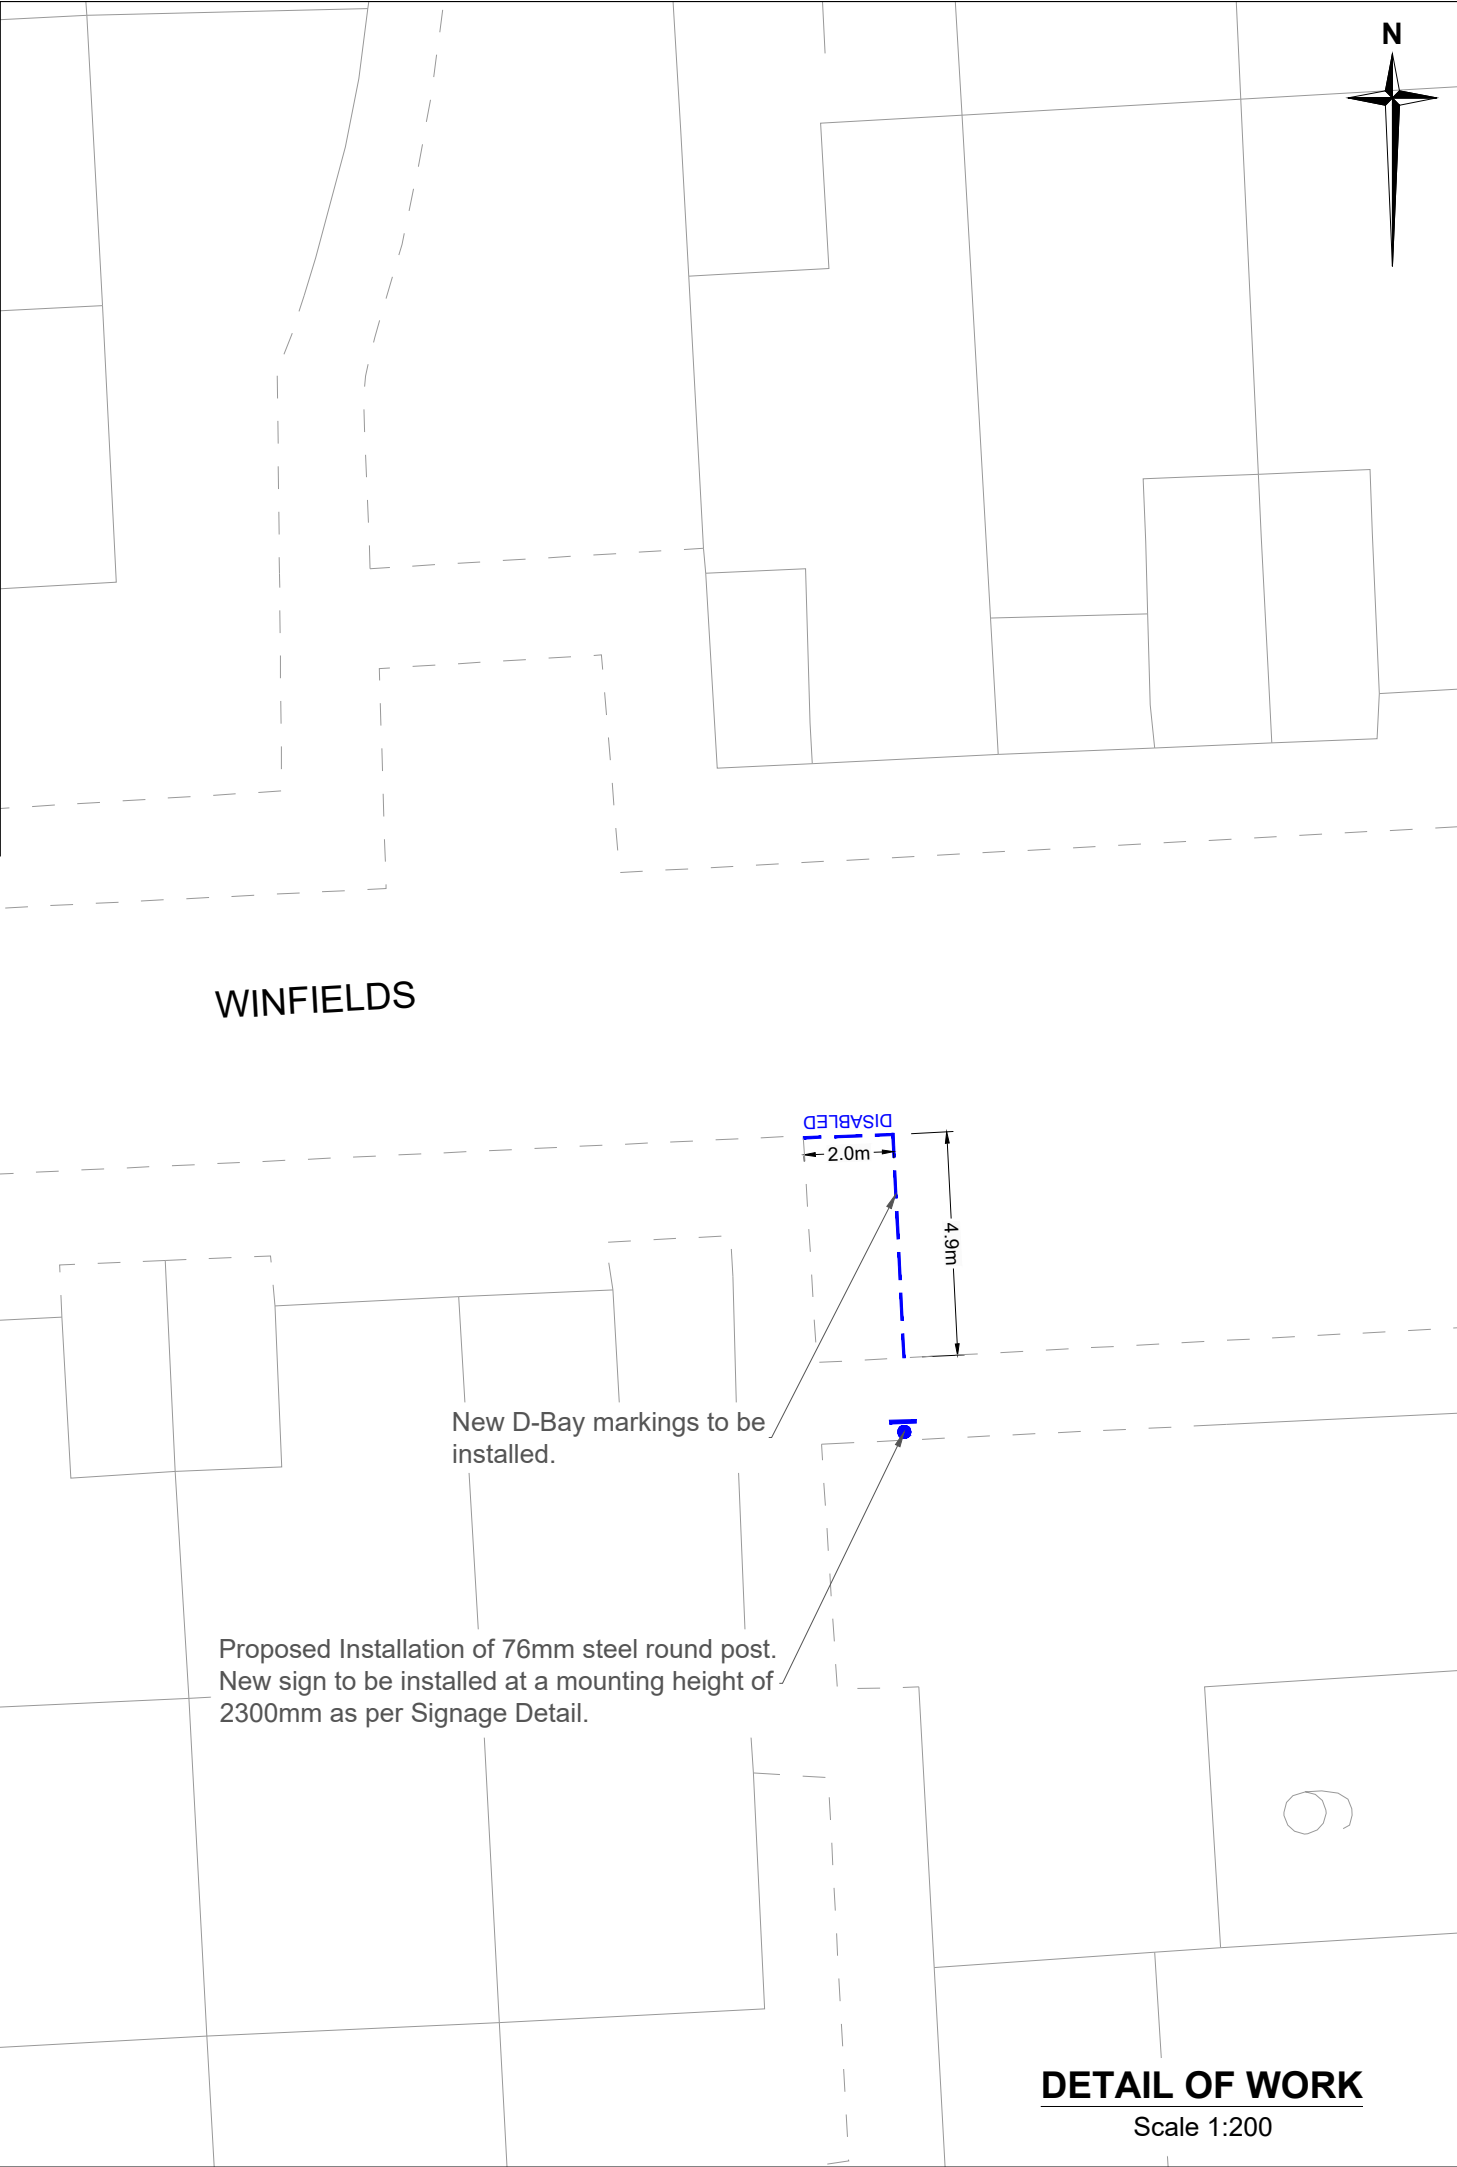

DETAIL OF WORK
Scale 1:200

- Notes
- Do not scale. This drawing is to be read in conjunction with all other contract drawings and documents.
 - All works to be in accordance with the Department of Transport's Specification for Highway Works and Essex County Council Specifications and Standard Construction Drawings.
 - White thermoplastic screed bay marking to TSRGD'16: Schedule 7, Part 4, Item 6, Diag No.1028.4 variant DISABLED. (Pre '16 1028.3)
 - All existing signs to be retained unless stated otherwise. Any defects to existing signs and/or posts noted by the Contractor during the works to be reported to the Engineer

- KEY
- Proposed works area.
 - Proposed markings.
 - New sign and post to be installed.

Rev.	Date	Description of revision	Drawn	Checked	Reviewed	Approved

DRAWING STATUS
DETAILED DESIGN




Essex Highways, Seax House, Victoria Road South, Chelmsford, CM1 1QH.
Tel: 0345 6037631
© Essex County Council

SCHEME TITLE
DISABLED PARKING BAYS

DRAWING TITLE
**TRO UPGRADE
8 RECTORY COURT, BASILDON**

DESIGNED	DRAWN	CHECKED	REVIEWED	APPROVED
HZ	HZ	HZ	HZ	HZ
DATE	DATE	DATE	DATE	DATE
DEC 24	DEC 24	DEC 24	DEC 24	DEC 24
DRAWING UNITS U.N.O. DIMENSIONS IN METRES LEVELS IN MILLIMETRES				As Shown
DRAWING No. 2781606-00-001				REV. -



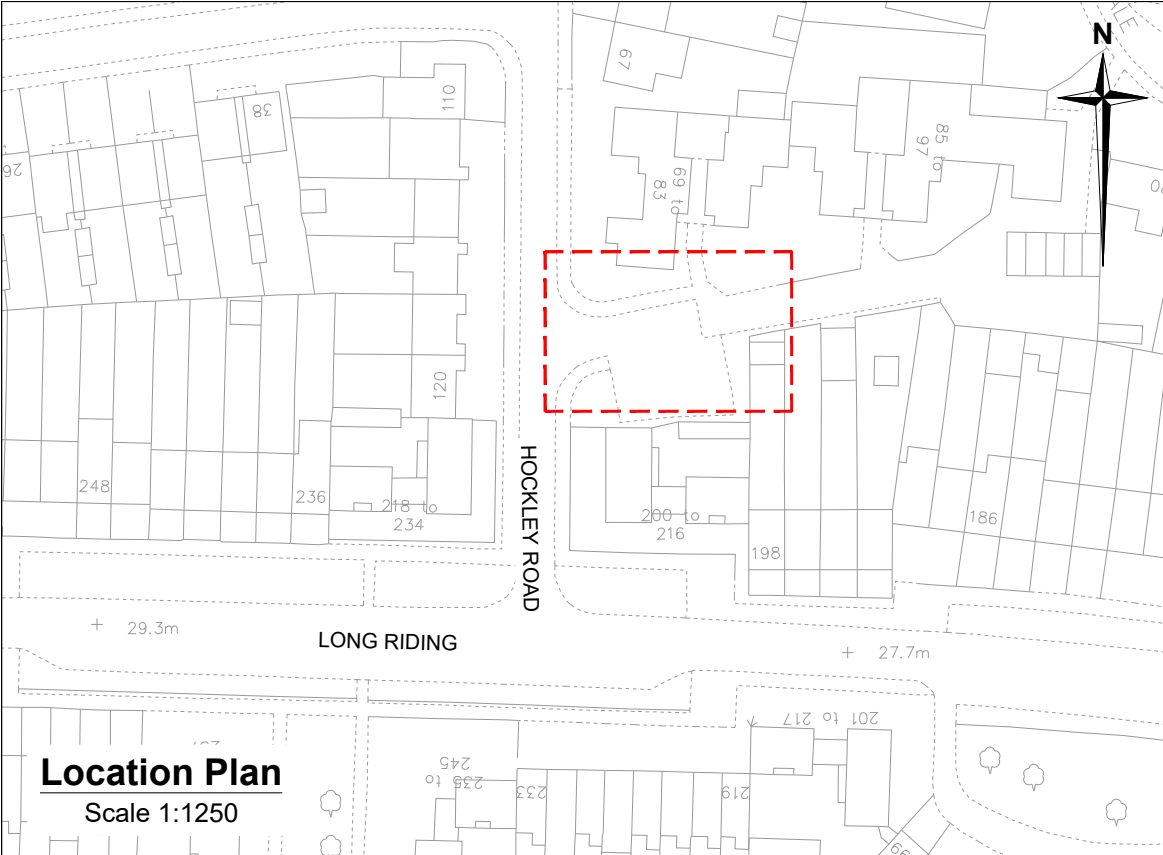


Location Plan
Scale 1:1250

Signage Detail
Scale: NTS



Scheme Ref.	Generic DPB Sign		
TSRGD 02: 661A / TSRGD 16: Sch.4 Pt.5 Itm.4		x-height	20.0
Letter colour	BLACK	SIGN FACE	
Background	WHITE	Width	320mm
Border	BLACK	Height	255mm
Material	Class RA2 (12899-1:2007)	Area	0.08sq.m

HOCKLEY ROAD

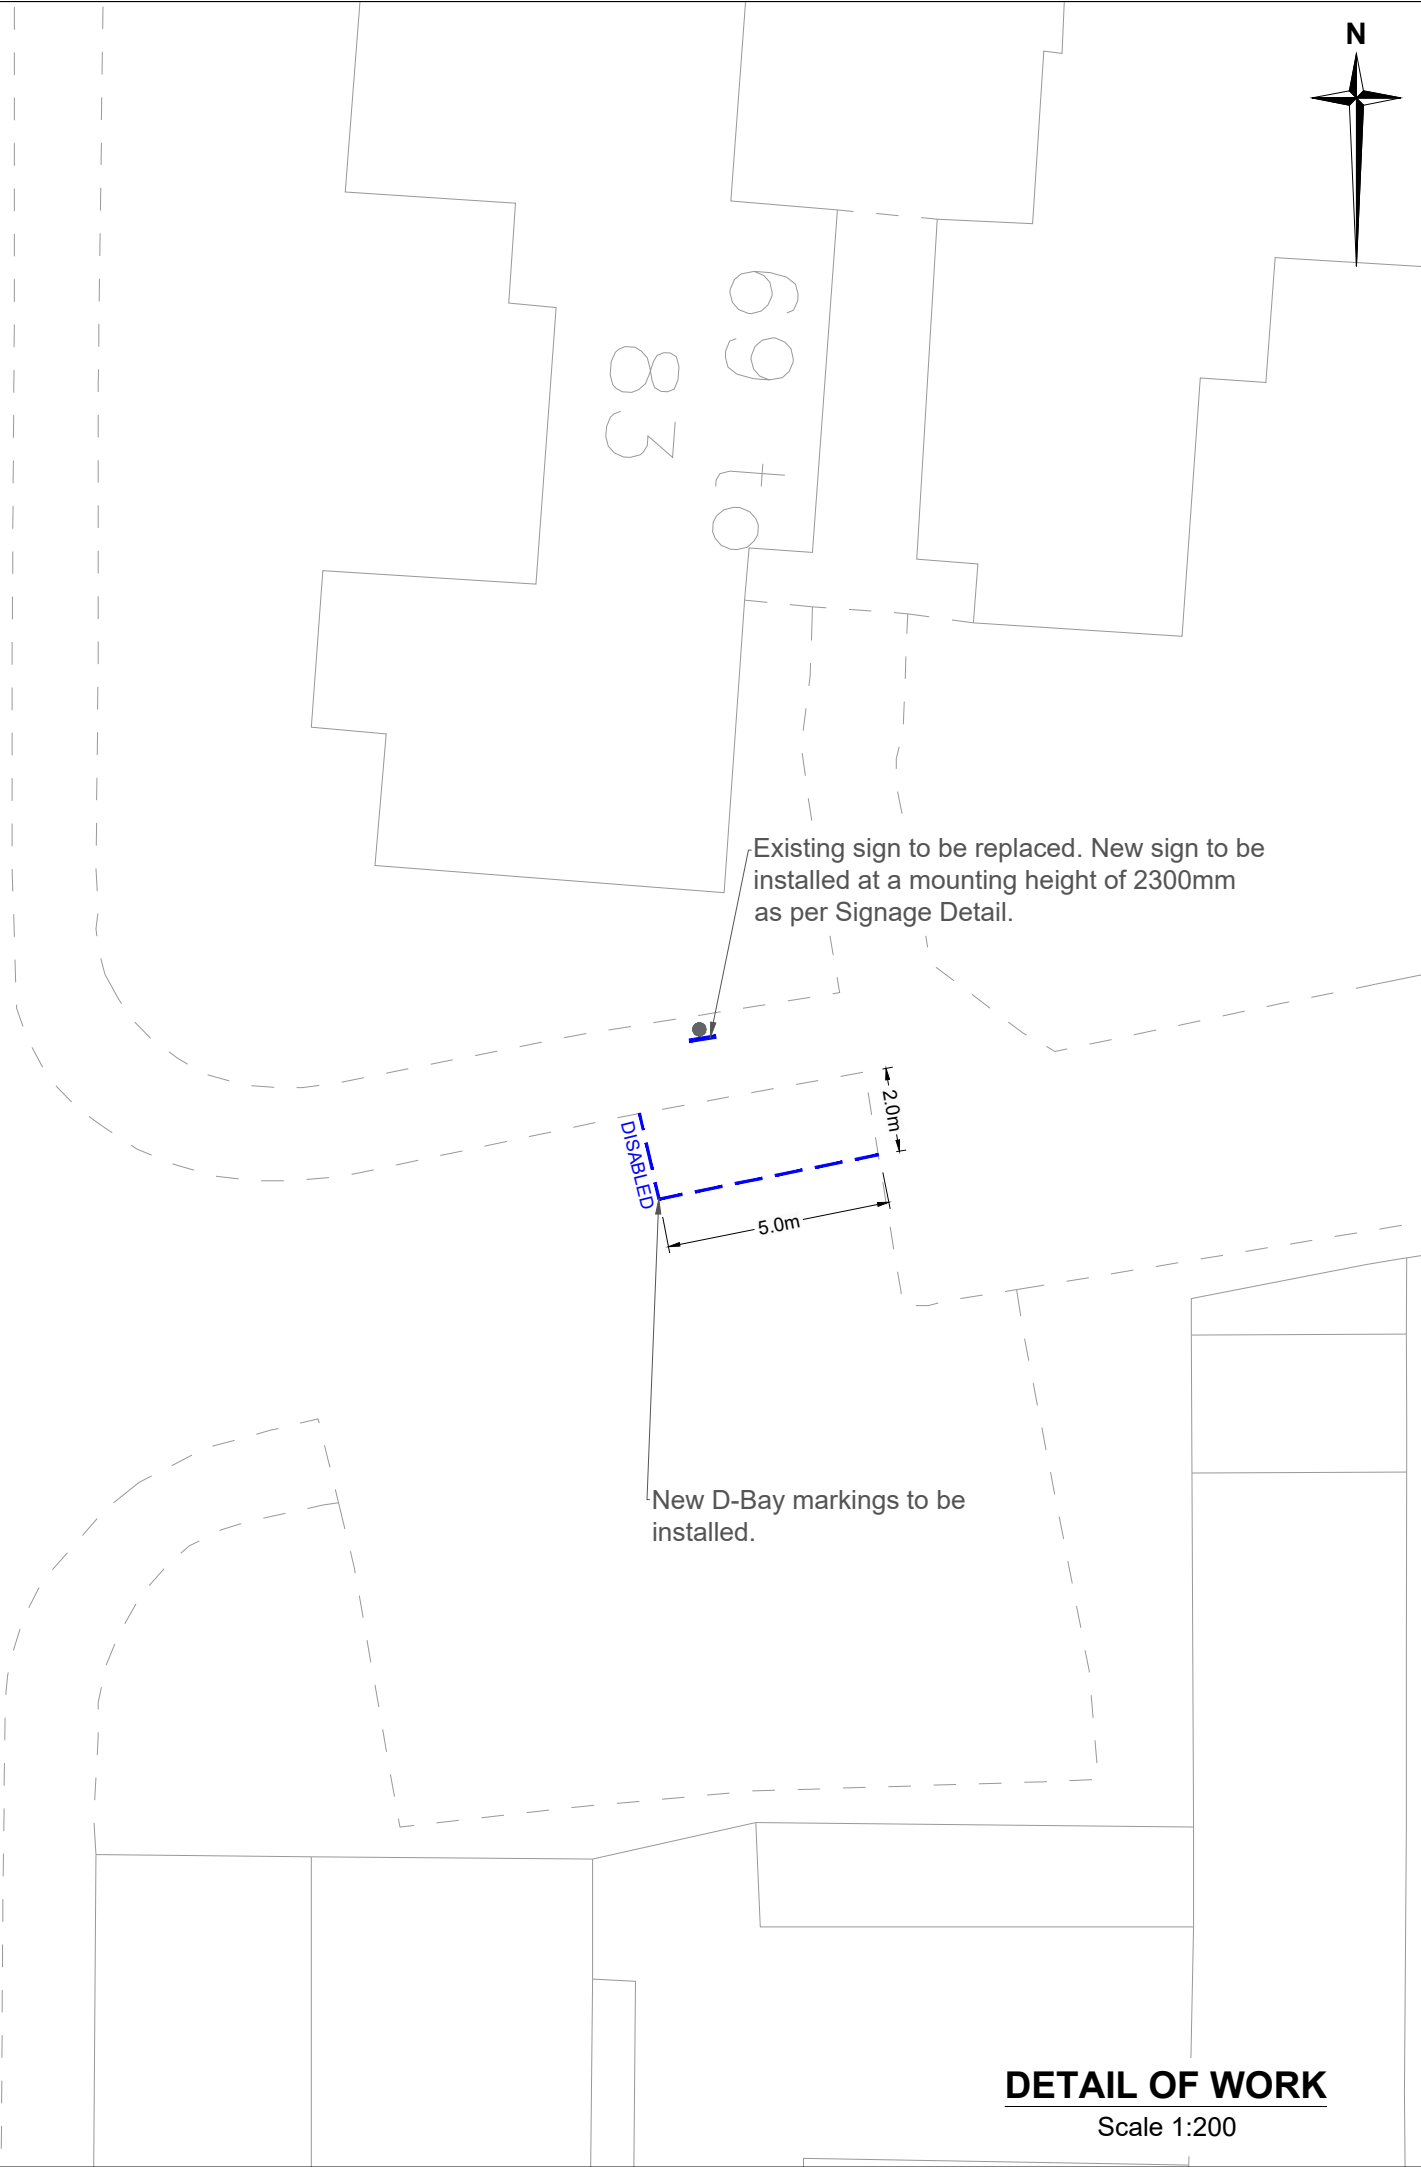

DETAIL OF WORK
Scale 1:200

- Notes
- Do not scale. This drawing is to be read in conjunction with all other contract drawings and documents.
 - All works to be in accordance with the Department of Transport's Specification for Highway Works and Essex County Council Specifications and Standard Construction Drawings.
 - White thermoplastic screed bay marking to TSRGD'16: Schedule 7, Part 4, Item 6, Diag No.1028.4 variant DISABLED. (Pre '16 1028.3)
 - All existing signs to be retained unless stated otherwise. Any defects to existing signs and/or posts noted by the Contractor during the works to be reported to the Engineer

- KEY
- Proposed works area.
 - Proposed markings.
 - New sign to be installed on existing lamp post.

Rev.	Date	Description of revision	Drawn	Checked	Reviewed	Approved

DRAWING STATUS

DETAILED DESIGN

Essex Highways

Essex Highways, Seax House, Victoria Road South, Chelmsford, CM1 1QH.
Tel: 0345 6037631 © Essex County Council

SCHEME TITLE

DISABLED PARKING BAY

DRAWING TITLE

**TRO UPGRADE
205 HOCKLEY ROAD, BASILDON**

DESIGNED HZ	DRAWN HZ	CHECKED HZ	REVIEWED HZ	APPROVED HZ
DATE DEC 24	DATE DEC 24	DATE DEC 24	DATE DEC 24	DATE DEC 24

DRAWING UNITS U.N.O.
DIMENSIONS IN METRES
LEVELS IN MILLIMETRES

SCALE AT A3 (420x297mm)
As Shown

DRAWING No. 2733549-00-001	REV. -
--------------------------------------	------------------

