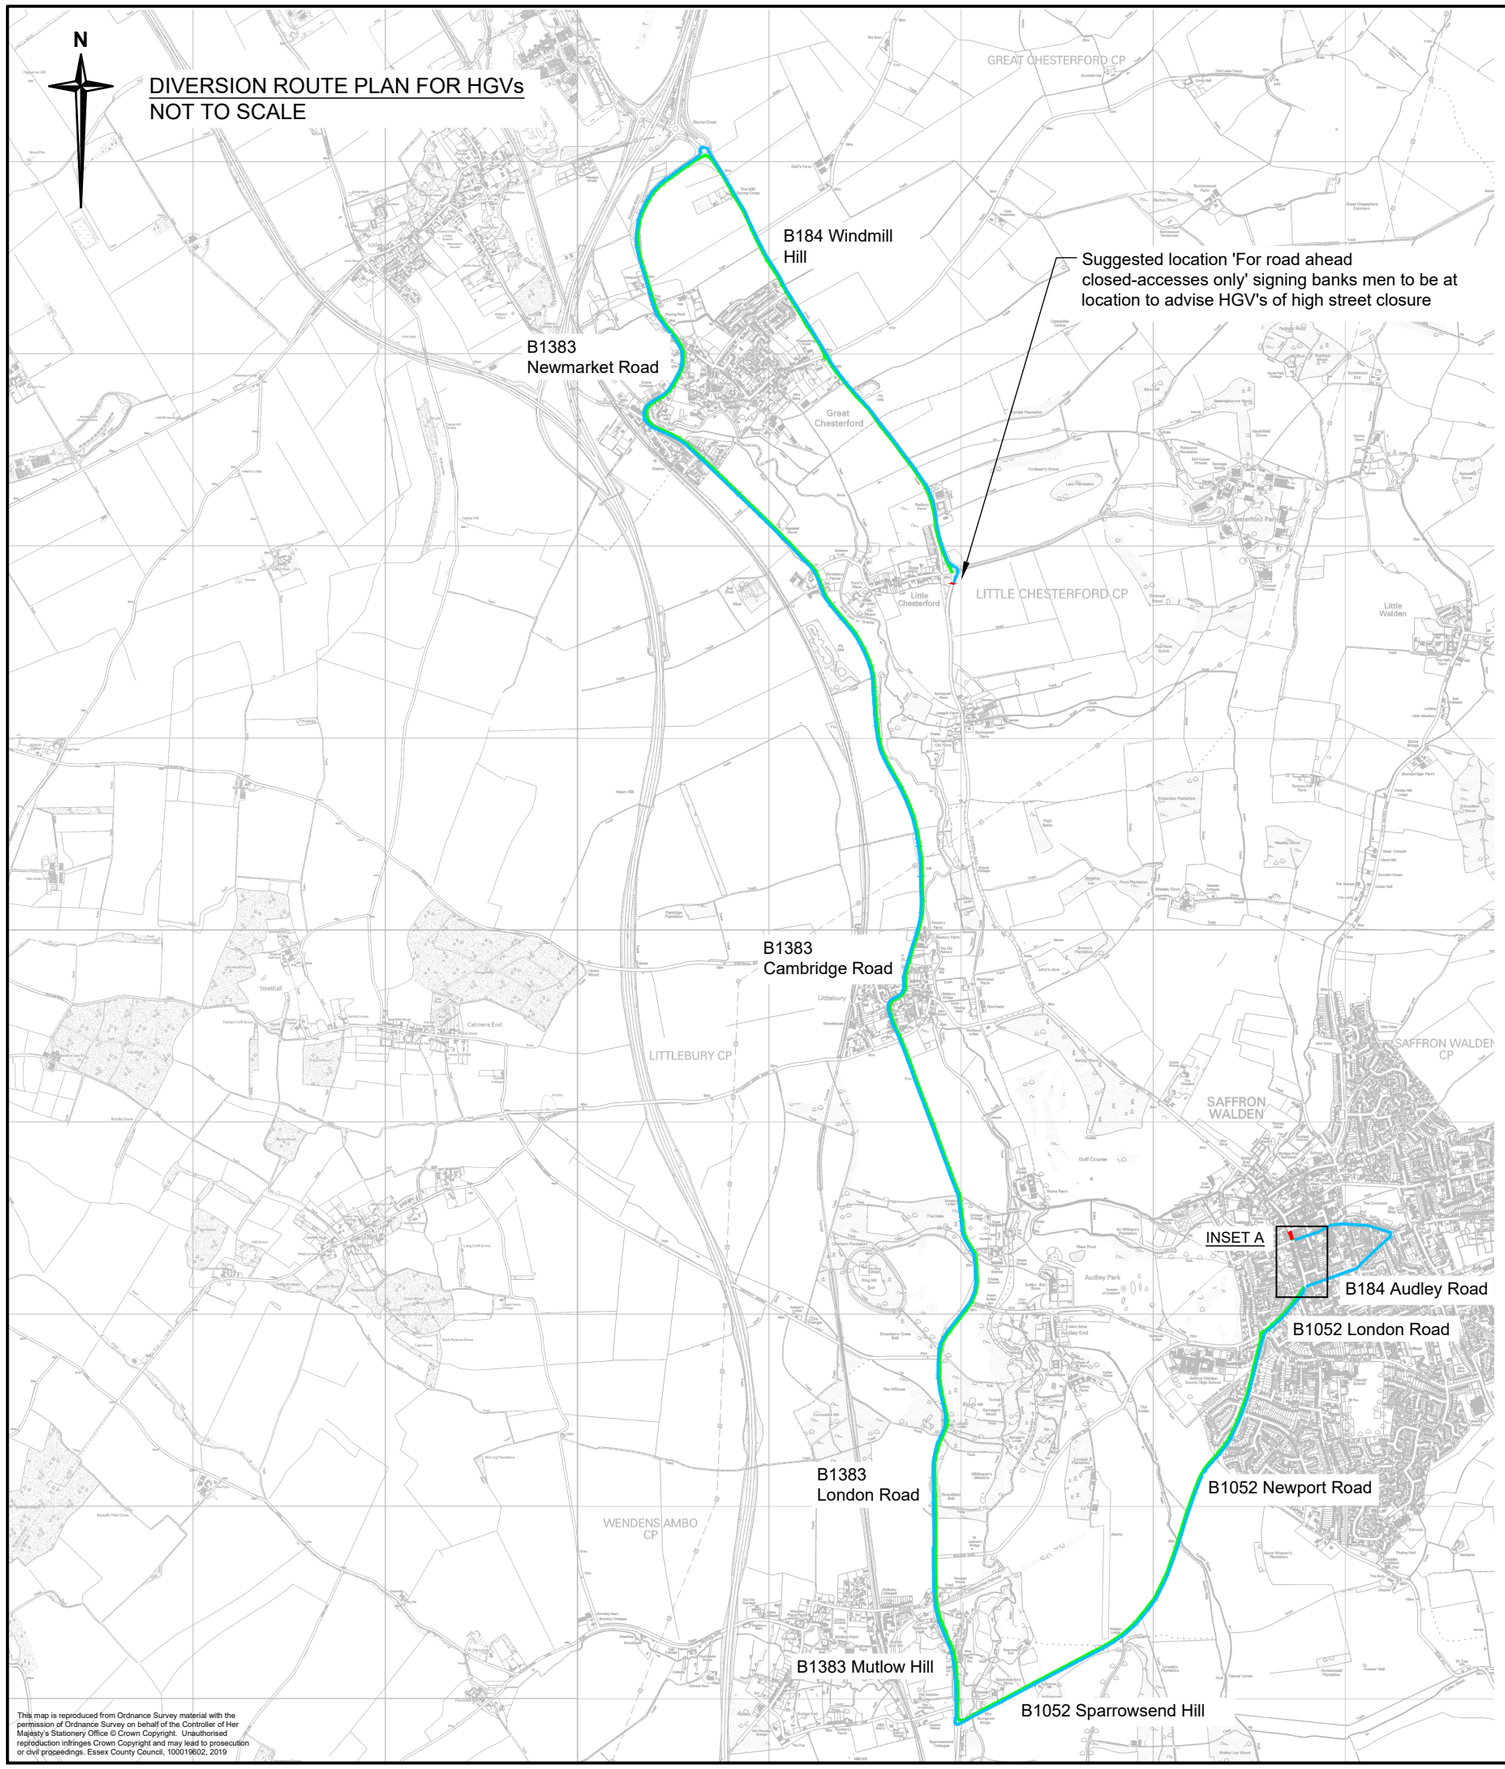

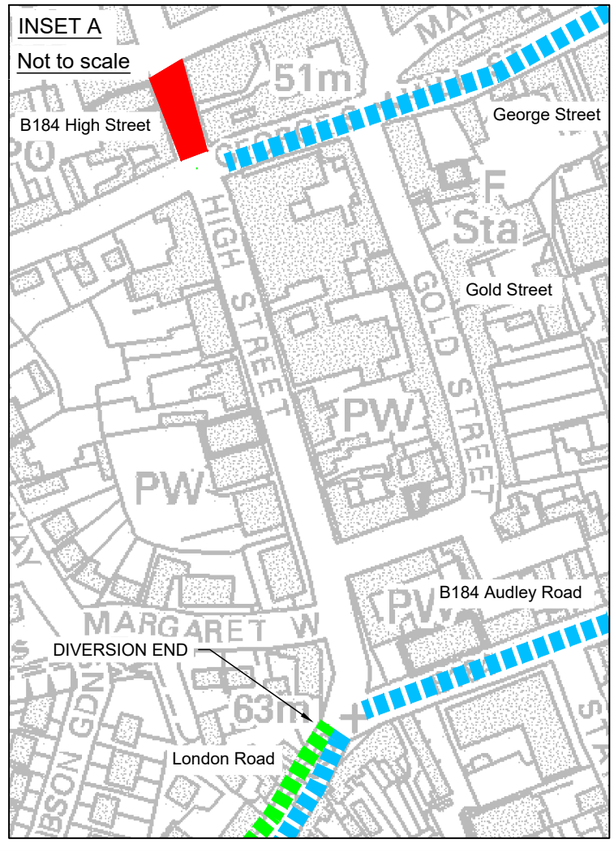

Key

- Proposed road closure
- Proposed route for vehicles all travelling south
- Proposed route for vehicles all travelling north

Notes

1. Not to scale.
2. All works to be in accordance with the Department of Transport's Specification for Highway Works and Traffic Signs Manual Chapter 8.
3. Signs detailing closure and diversion routes to be provided at locations deemed suitable, so that drivers of Heavy Goods Vehicles are given adequate warning and able to join diversion routes without getting into difficulty.
4. Premises in vicinity of the works, expecting deliveries, should be notified in advance of the works.

Rev.	Date	Description of revision	Drawn	Checked	Review'd	Approv'd

DRAWING STATUS

FOR INFORMATION

Essex Highways

Essex Highways
Seax House, 2nd Floor, Victoria Road South,
Chelmsford, CM1 1QH - Tel: 0345 6037631

© Essex County Council

SCHEME TITLE

1J14
HIGH STREET / GEORGE STREET / ABBEY LANE, SAFFRON WALDEN

DRAWING TITLE

PROPOSED TEMPORARY DIVERSION ROUTE FOR B184 HIGH STREET CLOSURE

DESIGNED	DRAWN	CHECKED	REVIEWED	APPROVED
SC	JB	ARF	ARF	ADF
DATE	DATE	DATE	DATE	DATE
16/03/20	16/03/20	20/03/20	20/03/20	24/03/20

DRAWING UNITS U.N.O.
DIMENSIONS IN MILLIMETRES
LEVELS IN METRES

SCALE AT A3 420X297)
As detailed

DRAWING No.
ITS0207-1J14-01-002

REV.
-

RINGWAY JACOBS

Essex County Council