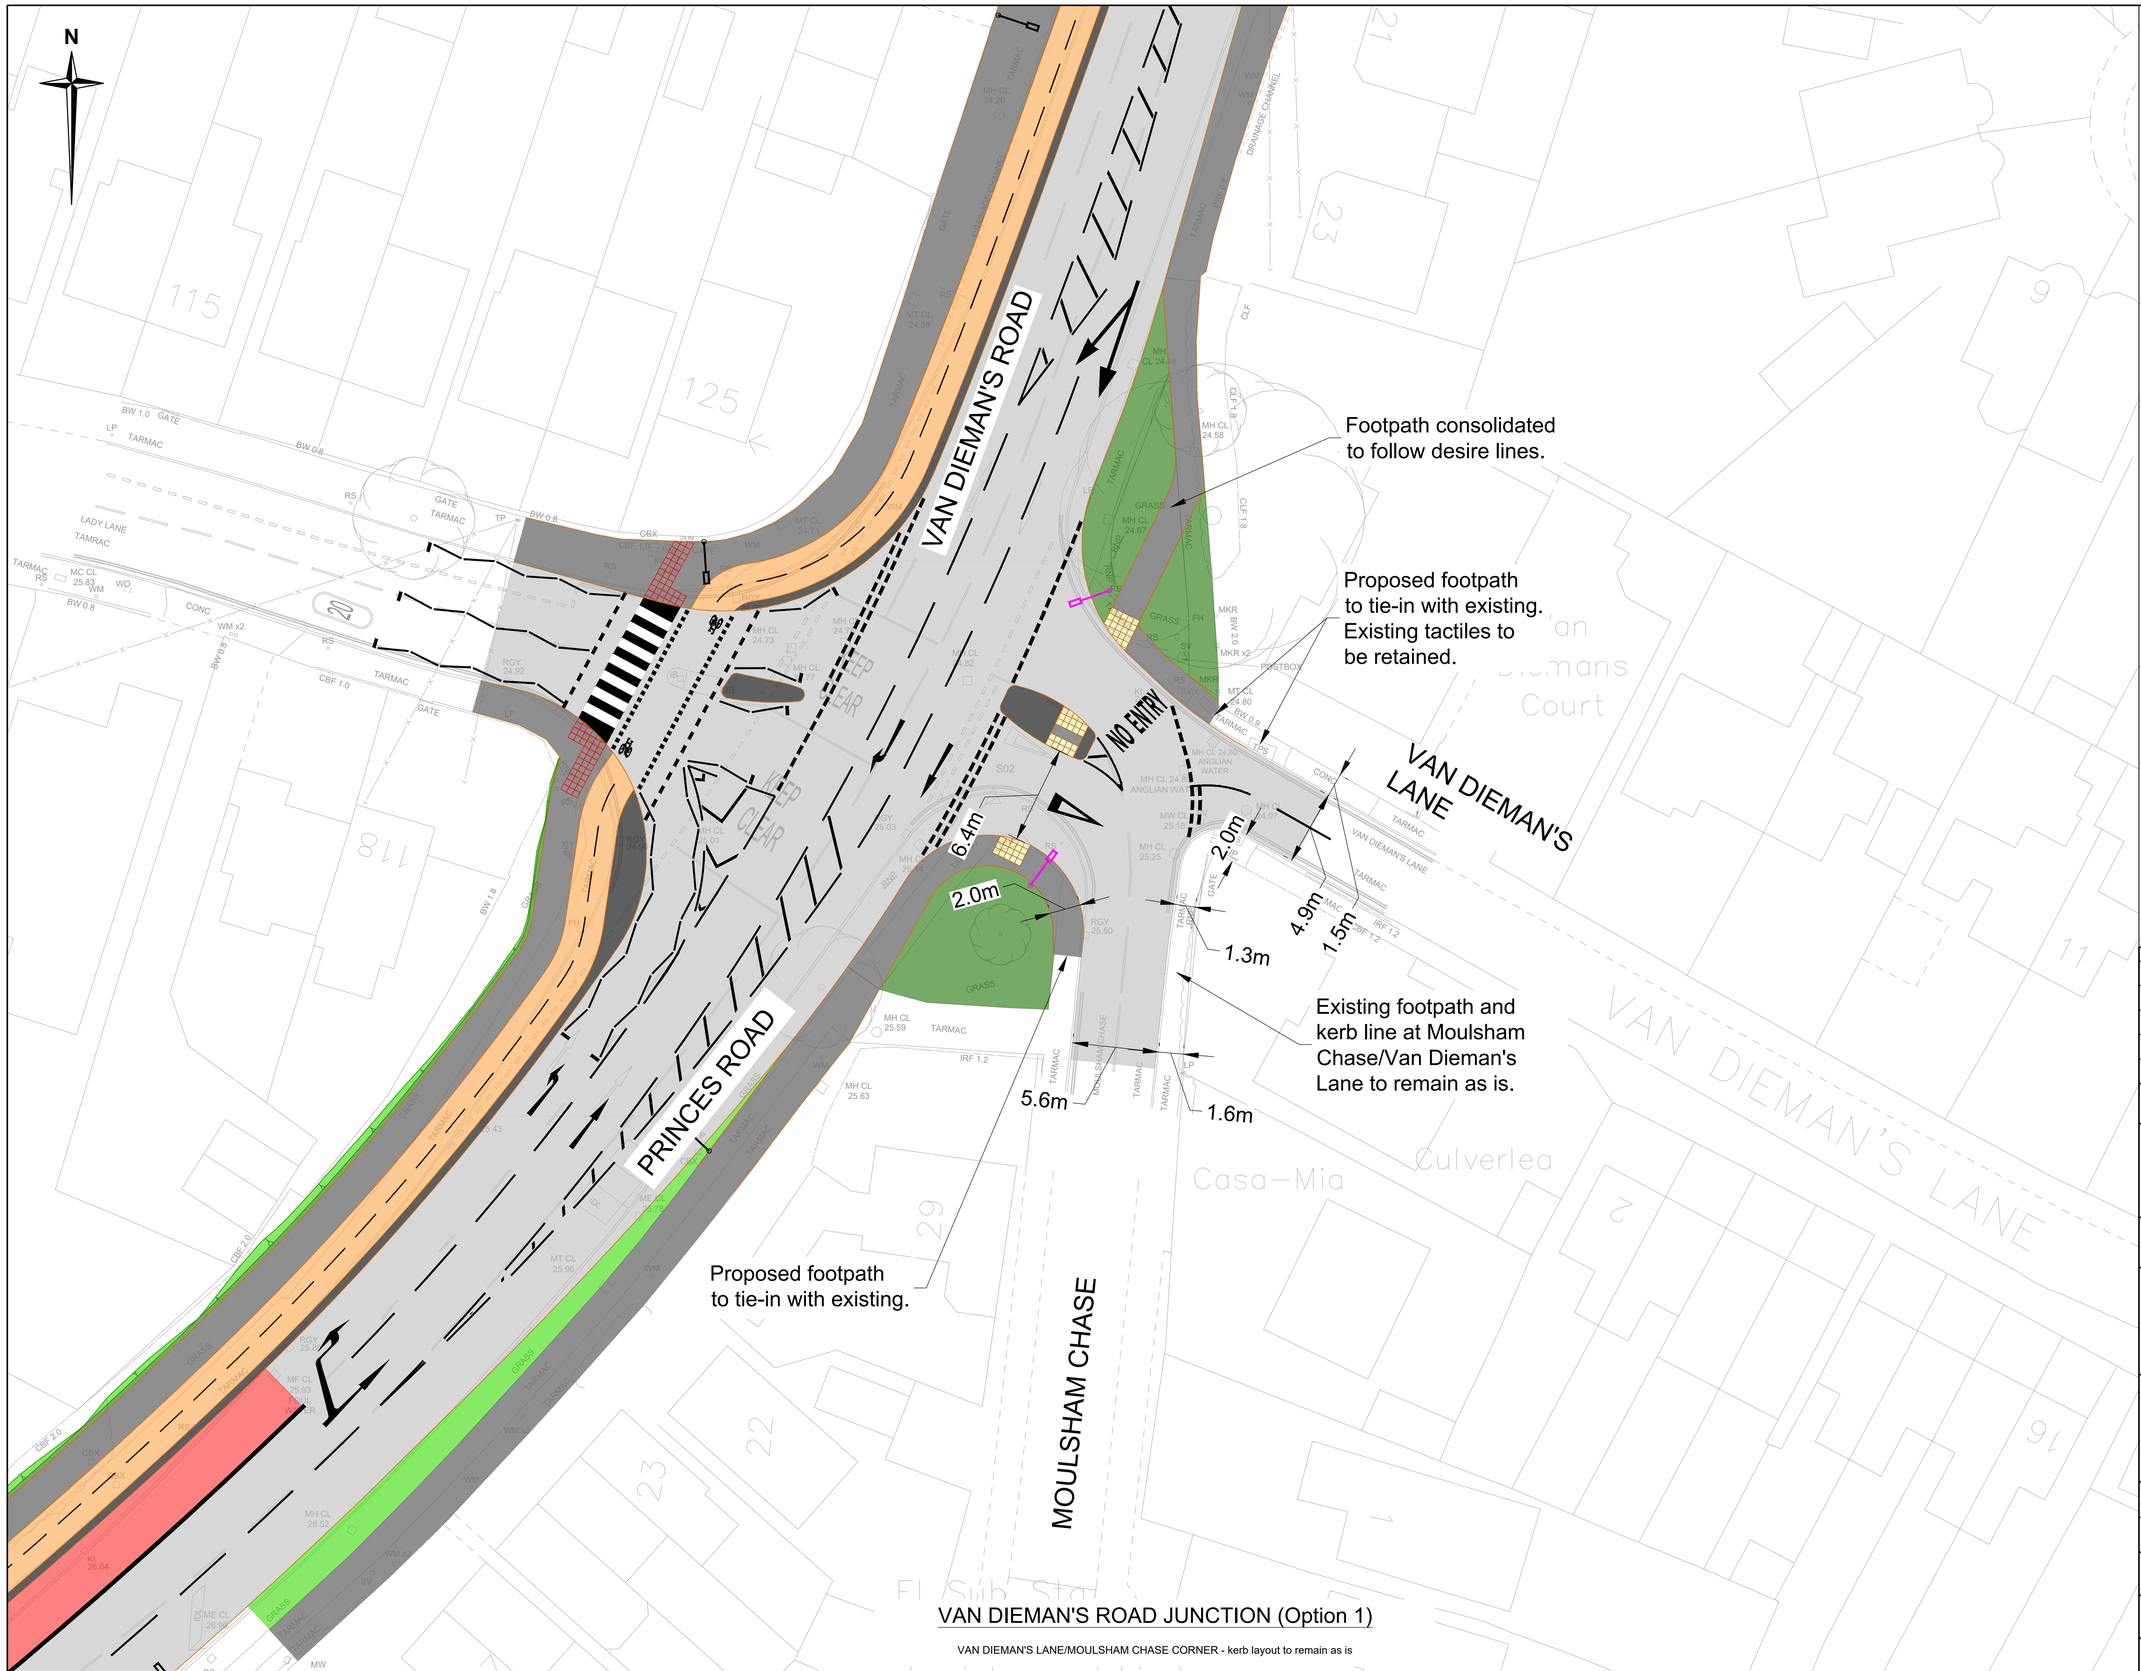

VAN DIEMAN'S ROAD JUNCTION (Option 1)

VAN DIEMAN'S LANE/MOULSHAM CHASE CORNER - kerb layout to remain as is

Notes

1. Do not scale.
2. This drawing has been created to assess options for routing pedestrians across the junction of Moulsham Chase with Van Diemans Road.
3. The layout shown is for information only and is subject to detailed design and planning approval.

Key

PROPOSED KERB

PROPOSED TACTILE PAVING

Rev.	Date	Description of revision	Drawn	Checked	Review'd	Approv'd
P01	26/04/23	FOR INFORMATION	LD	GB	GB	MS

DRAWING STATUS
S3 - FOR REVIEW AND COMMENT

Essex Highways

Essex Highways, Seax House, Victoria Road South, Chelmsford, CM1 1QH.
Tel: 0345 6037631

SCHEME TITLE
ARMY AND NAVY SUSTAINABLE TRANSPORT PACKAGE ARMY AND NAVY JUNCTION

DRAWING TITLE
MOULSHAM CHASE / VAN DIEMANS LANE GENERAL ARRANGEMENT

DESIGNED	DRAWN	CHECKED	REVIEWED	APPROVED
LD	LD	GB	GB	CF
DATE APR 23	DATE APR 23	DATE APR 23	DATE APR 23	DATE APR 23

STATUS CODE: Preliminary

PROJECT STAGE: Stage 3A

DRAWING UNITS U.N.O.
DIMENSIONS IN METRES
LEVELS IN METRES

SCALE AT A3 (420X297mm): 1:200

REV. P01

DRAWING No.
B355391A-RJECC-HGN-ANJN-SK-CH-0008

RINGWAY JACOBS Integrated expertise

Essex County Council

WORKING COPY

File Location C:\pwworking\jacobs_uk_highways_ss4\jegintl_dylfld\0345836\B355391A-RJECC-HGN-ANJN-SK-CH-0008.dwg Last saved by DYLL on 26 April 2023 Printed By Dyl, Lukasz on 27 April 2023