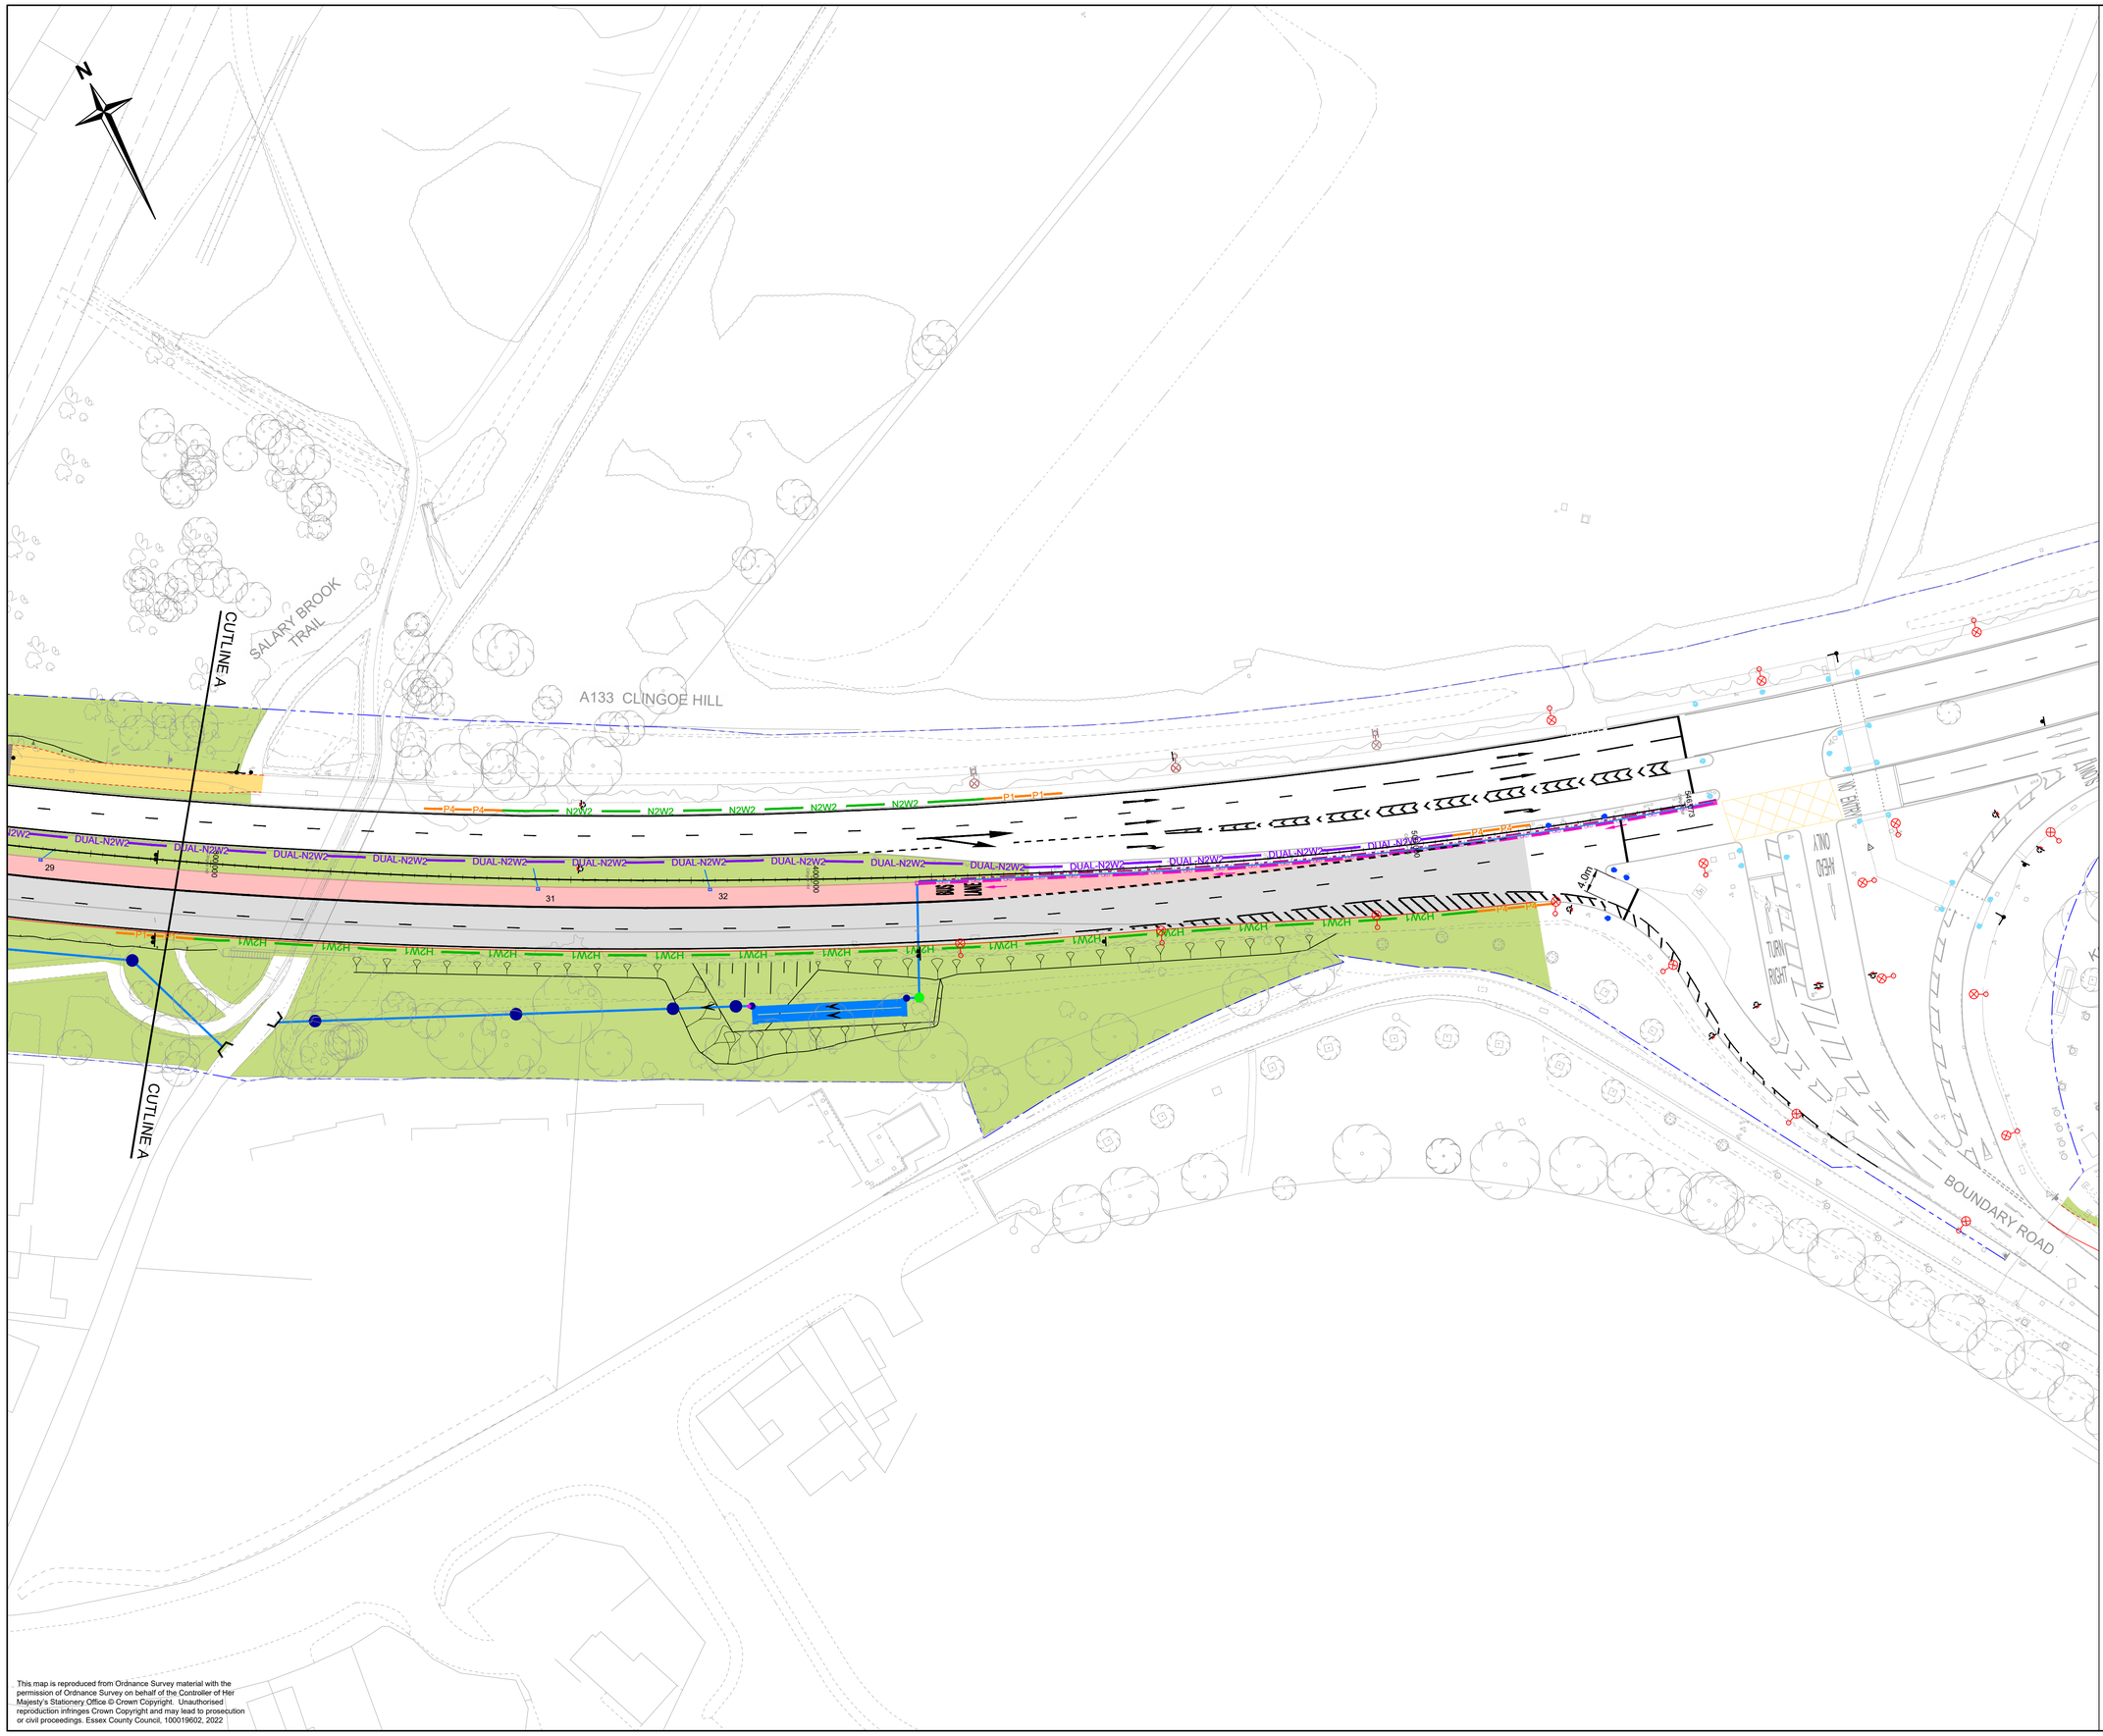

Notes

1. Do not scale.
2. This drawing is to be read in conjunction with all other contract drawings and documents.

Key

- Kerb
- Dropped kerb
- Kerb (50mm upstand)
- Bus kerb
- Footway edging
- High containment kerb
- Highway boundary
- Fence
- Pedestrian guardrail
- VRS - single sided steel barrier N2W2
- VRS - double sided steel barrier N2W2
- VRS - Terminal (P1 or P4 as shown)
- Retaining wall
- Slab on edge
- Carriageway construction, widening or raised road level
- Red bus lane paving
- Maintenance hardstandings
- Red tactile & Buff coloured tactile
- Tramline & Ladder tactile
- Paved traffic islands
- Shared path
- Cyclepath
- Footway
- Brushed concrete
- Existing/proposed landscape
- Drainage attenuation tank
- Drainage pipes, gullies, connectons and catch pits
- Lighting columns
- Existing sign to remain
- Signs / bollards
- Illuminated signs
- Proposed traffic signal
- Existing traffic signal
- Earthworks