


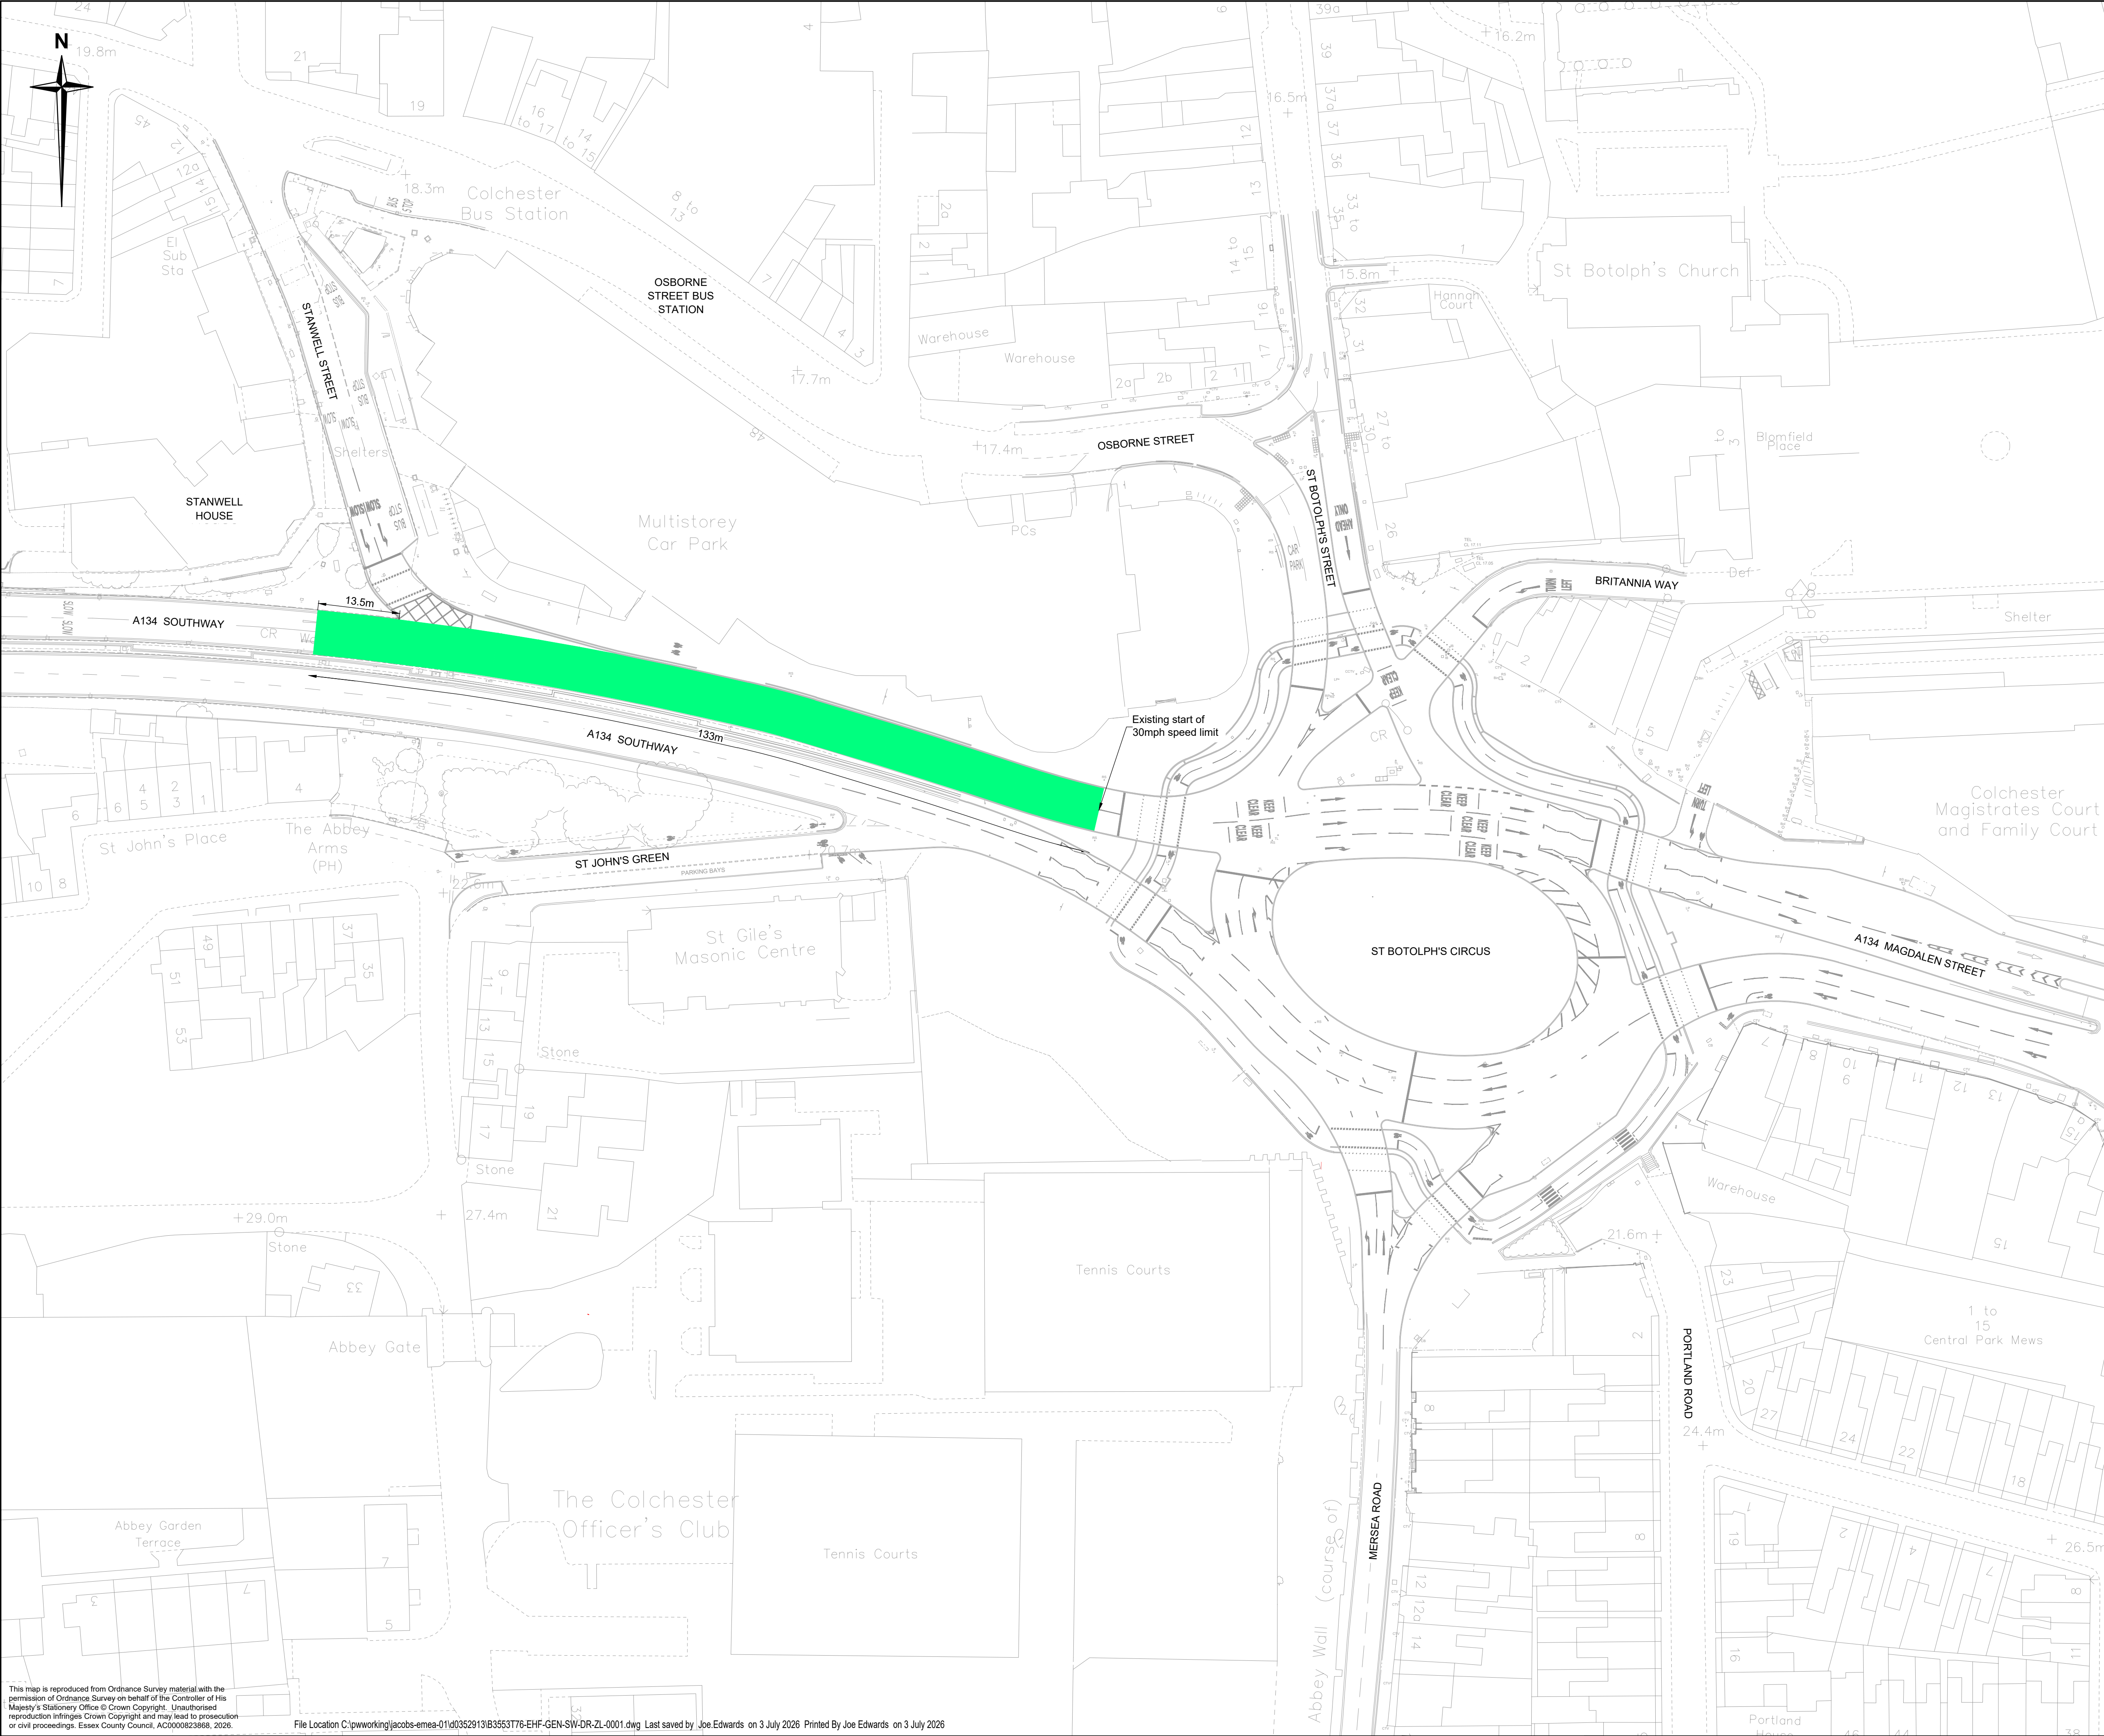

Notes

1. Do not scale.

Key

Proposed reduction in speed limit from 40mph to 30mph

Rev	Date	Description of revision	Design'd	Checked	Review'd	Approv'd
A	30/04/26	FOR REVIEW	KW	PFW	JD	GD
B	22/05/26	ACCEPTED - DESIGN	KW	PFW	JD	GD
C	02/07/26	FINAL SUBMISSION	KW	PFW	JD	DB

FOR REVIEW & ACCEPTANCE



Essex Highways, Seax House, Victoria Road South, Chelmsford, CM1 1QH.
Tel: 0345 6037631 © Essex County Council


ST BOTOLPH'S CIRCUS

TRAFFIC REGULATION ORDERS
SPEED LIMITS

DESIGNED	DRAWN	CHECKED	REVIEWED	APPROVED
KW	KW	PFW	JD	DB
DATE	DATE	DATE	DATE	DATE
01/07/26	22/05/26	01/07/26	01/07/26	02/07/26
DRAWING UNITS U.N.O. DIMENSIONS IN MILLIMETRES LEVELS IN METRES			SCALE AT A1 (841X594mm) 1:500	REV. C

B3553T76-EHF-GEN-SW-DR-ZL-0001



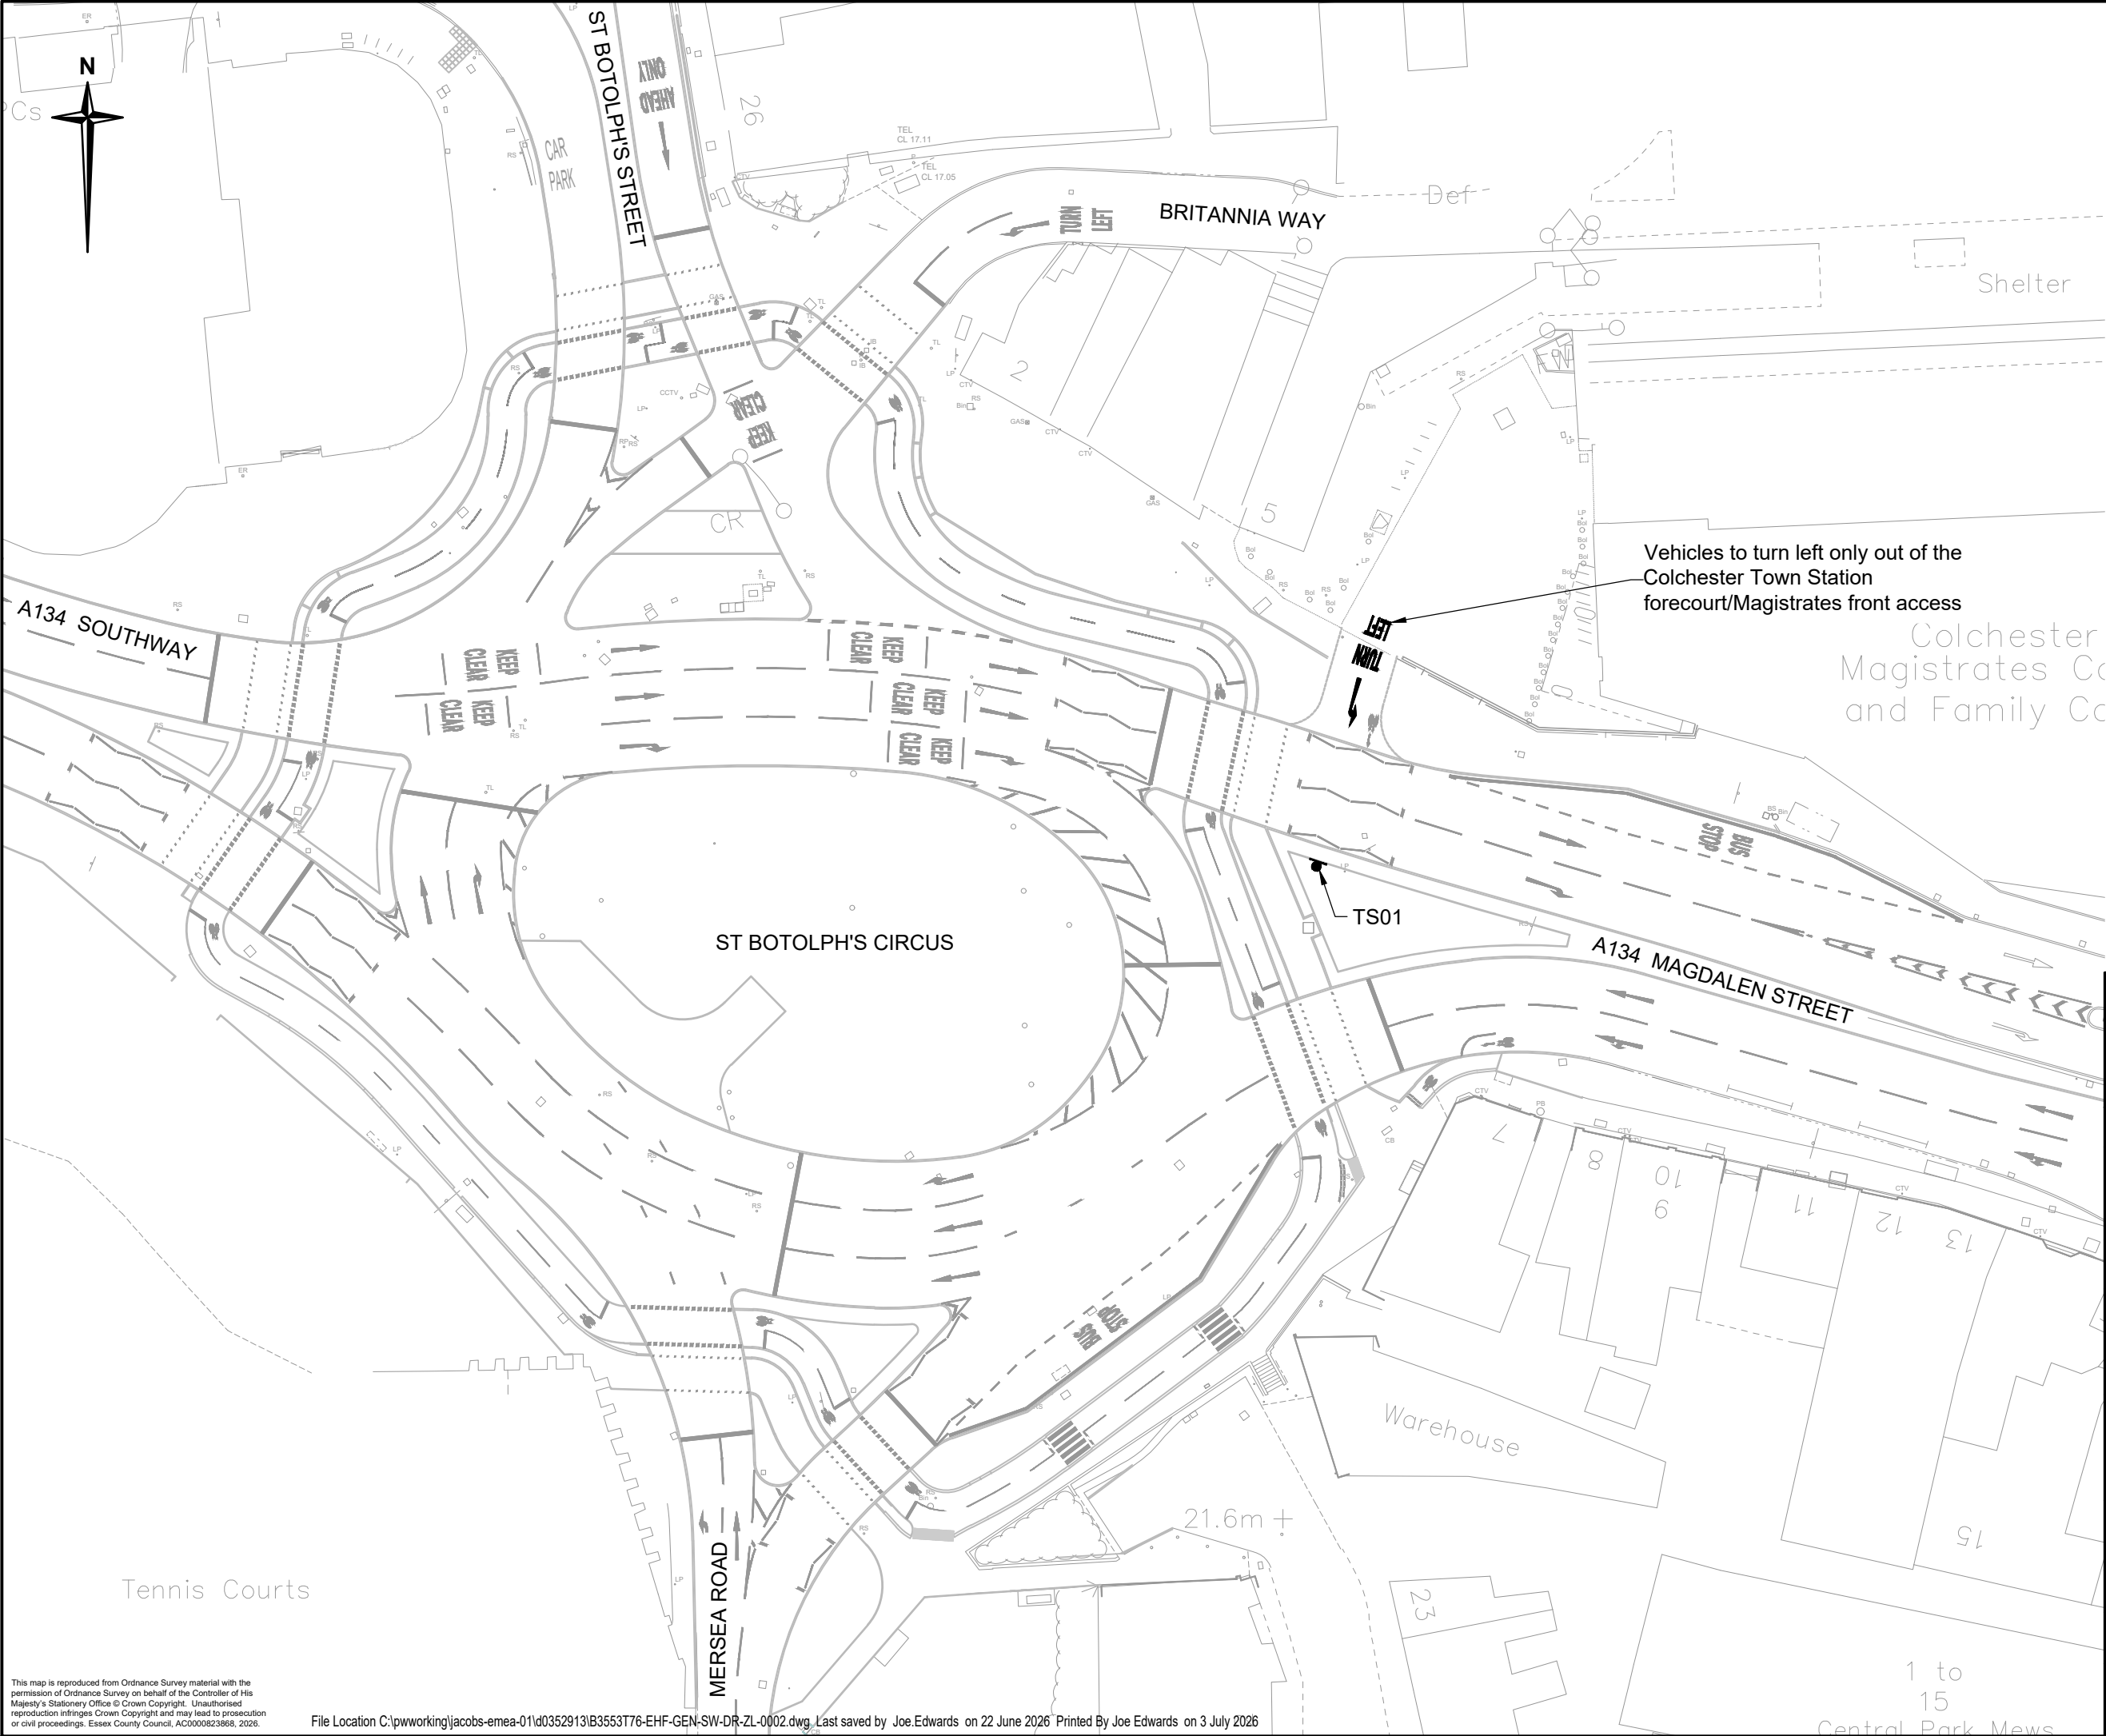

Notes

1. Do not scale.

Key

Road marking indicating permitted movement.

Proposed illuminated proceed left sign

Vehicles to turn left only out of the Colchester Town Station forecourt/Magistrates front access

Colchester Magistrates Court and Family Court

A	22/05/26	ACCEPTED - DESIGN	KW	PFW	JD	GD
B	02/07/26	FINAL SUBMISSION	KW	PFW	JD	DB
Rev	Date	Description of revision	Design'd	Checked	Review'd	Approv'd

FOR REVIEW & ACCEPTANCE

Essex Highways

Essex Highways, Seax House, Victoria Road South, Chelmsford, CM1 1QH.
Tel: 0345 6037631

© Essex County Council

SCHEME TITLE

ST BOTOLPH'S CIRCUS

DRAWING TITLE

TRAFFIC REGULATION ORDERS
BANNED TURN

DESIGNED	DRAWN	CHECKED	REVIEWED	APPROVED
TO	KW	PFW	JD	DB
DATE	DATE	DATE	DATE	DATE
14/08/25	22/05/26	02/07/26	02/07/26	02/07/26

DRAWING UNITS U.N.O.

DIMENSIONS IN MILLIMETRES

LEVELS IN METRES

SCALE AT A1 (841X594mm)


1:500

REV

B

DRAWING No.

B3553T76-EHF-GEN-SW-DR-ZL-0002

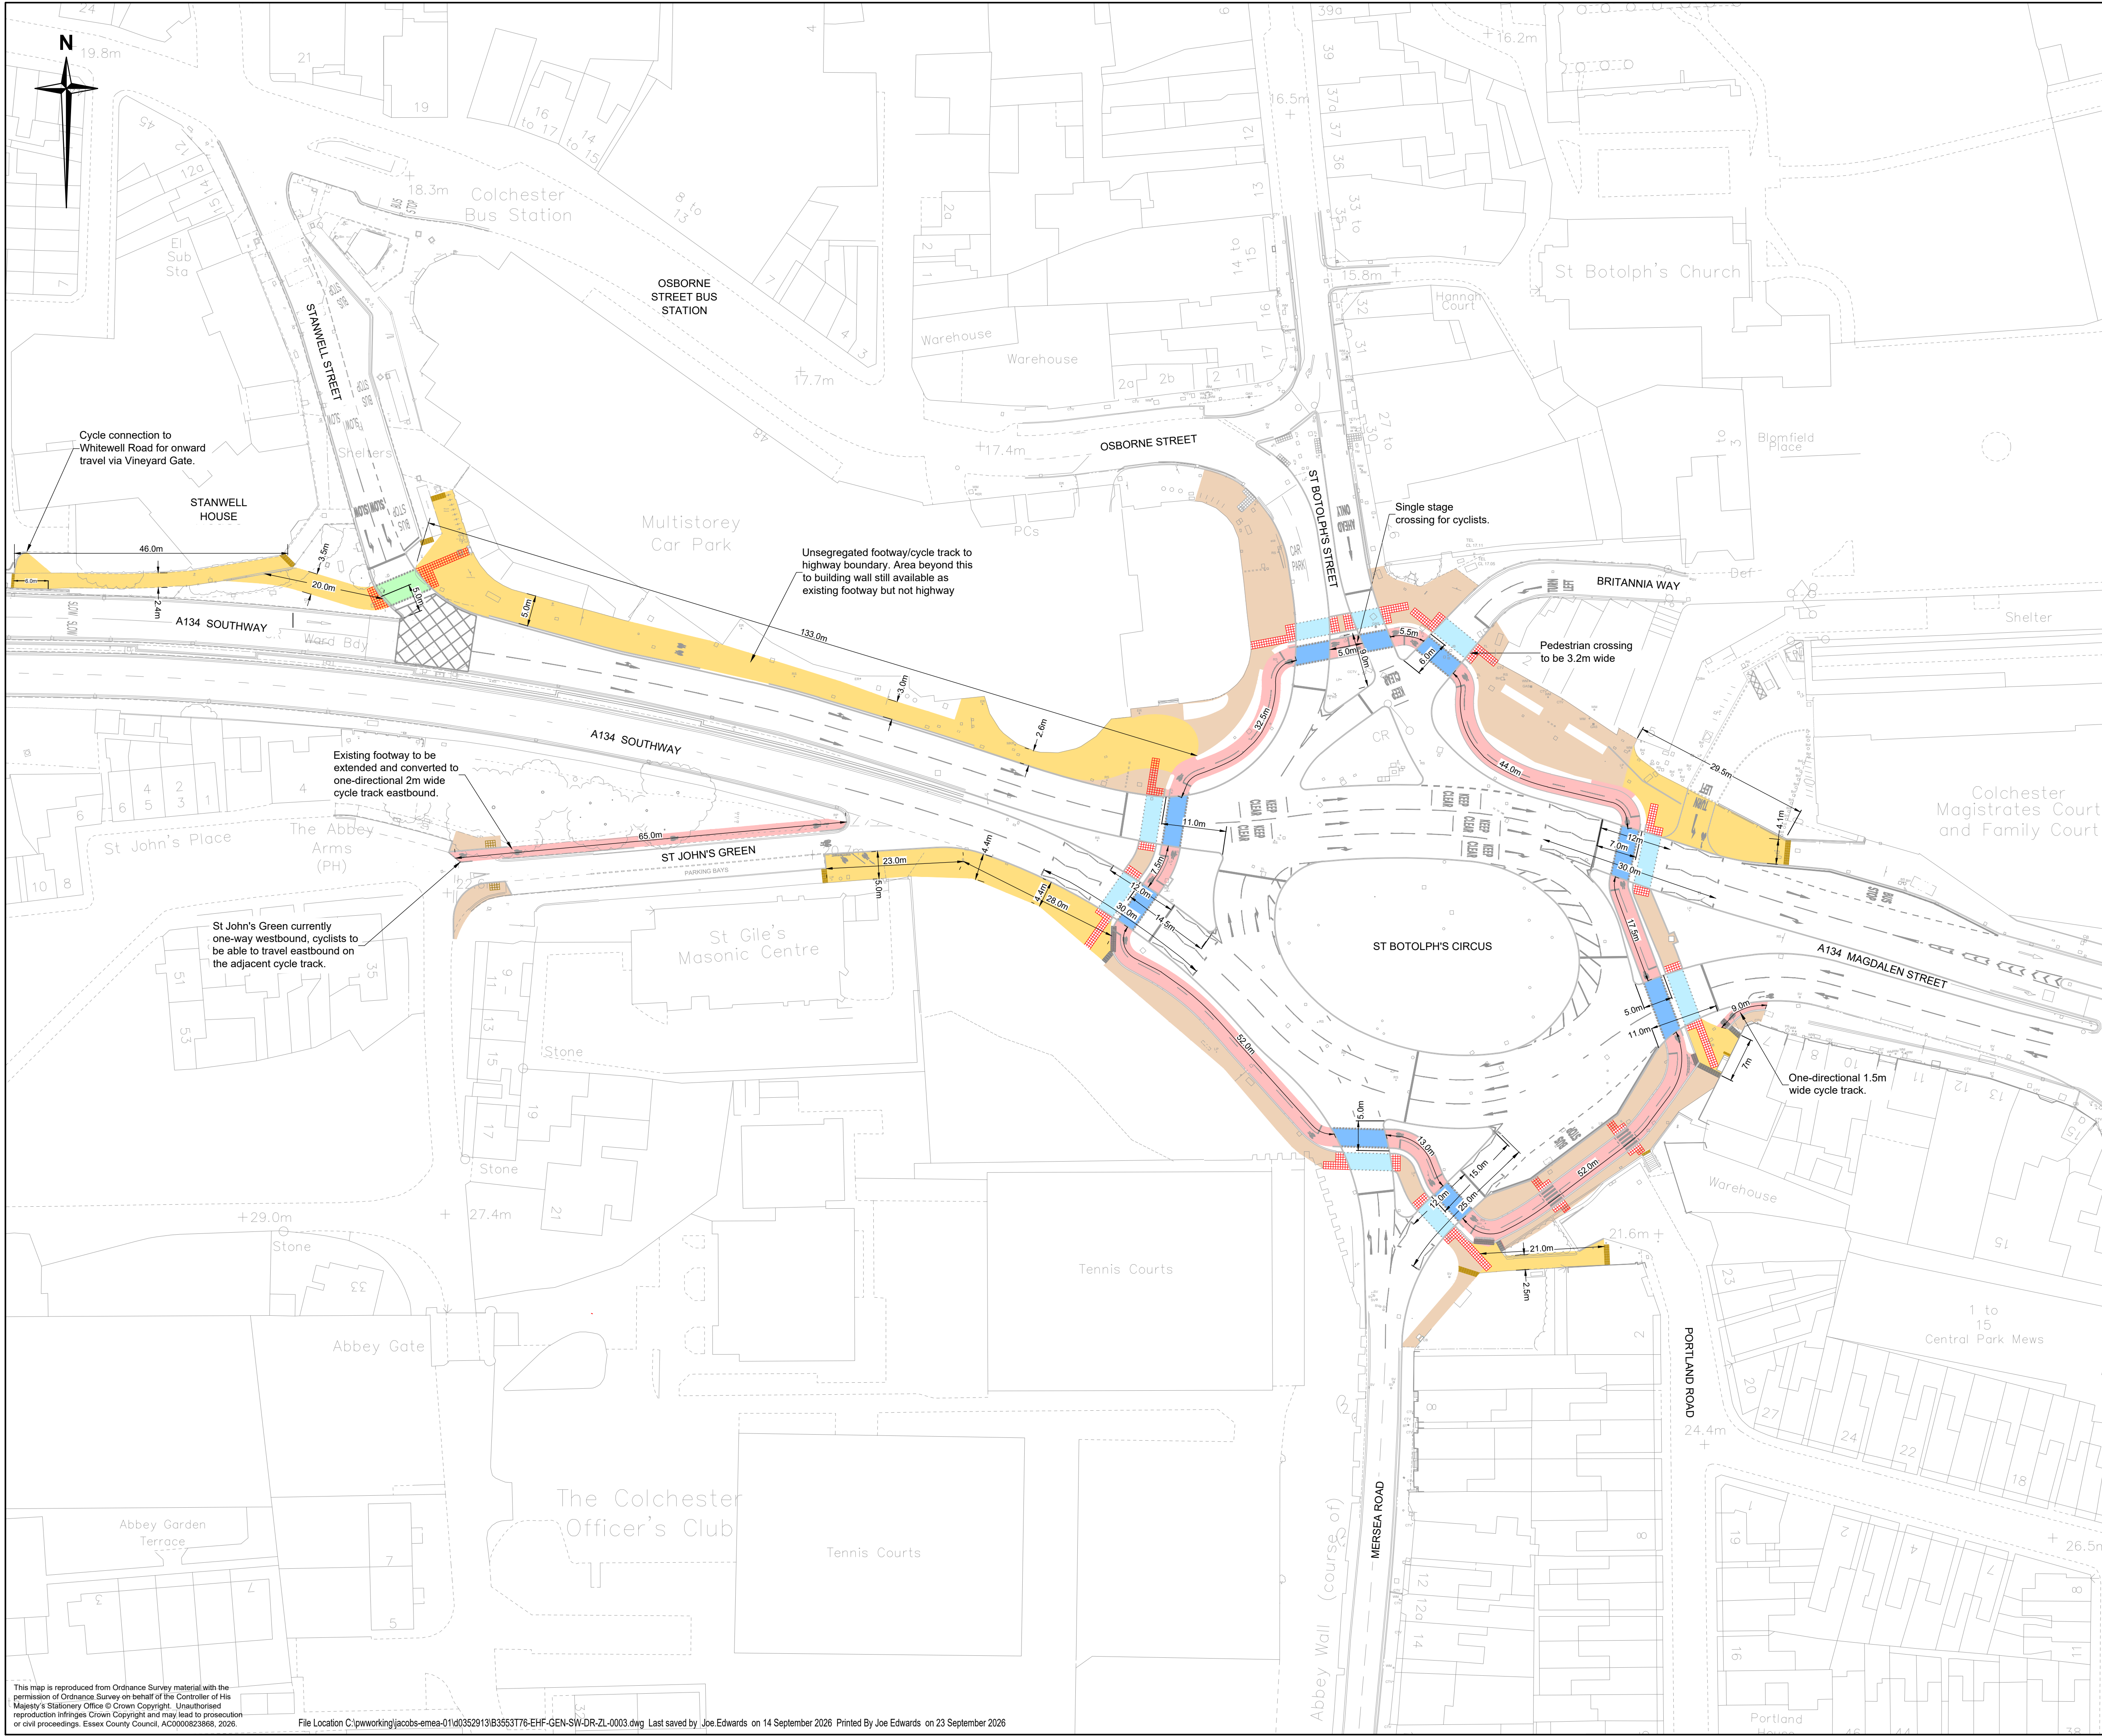

Notes

1.

Do not scale.

2.

All proposed segregated pedestrian and cyclist crossings are two stage unless stated otherwise.

Key

Proposed unsegregated footway / cycleway

Proposed cycle track 3.0m wide unless stated otherwise.

Footways and pedestrian areas

Proposed Segregated Pedestrian and Cyclist Crossing.

Pedestrian Crossing 2.8m wide unless stated otherwise, Cycle Crossing 3.0m wide, with 1m gap between crossing areas

4.0m wide toucan crossing

Proposed tactile paving (various types)

Rev	Date	Description of revision	Design'd	Checked	Review'd	Approv'd
A	22/05/26	ACCEPTED - DESIGN	KW	PFW	JD	GD
B	02/07/26	FINAL SUBMISSION	JLE	PFW	JD	DB
C	23/09/26	FINAL SUBMISSION	JLE	JD	MPA	DB

FOR REVIEW & ACCEPTANCE

Essex Highways

Essex Highways, Seax House, Victoria Road South, Chelmsford, CM1 1QH.
Tel: 0345 6037631

© Essex County Council

DRAWING STATUS

TRAFFIC REGULATION ORDERS
PEDESTRIAN CROSSINGS,
CYCLE TRACKS AND
UNSEGREGATED FOOT/CYCLEWAY

DESIGNED
JLE

DRAWN
KW

CHECKED
JD

REVIEWED
MPA

APPROVED
DB

DATE
23/09/26

DATE
22/05/26

DATE
23/09/26

DATE
23/09/26

DATE
23/09/26


DRAWING UNITS U.N.O.
DIMENSIONS IN MILLIMETRES
LEVELS IN METRES

SCALE AT A1 (841X594mm)
1:500

REV.
C

DRAWING No.

B3553T76-EHF-GEN-SW-DR-ZL-0003

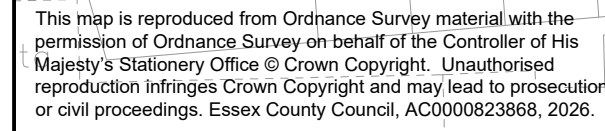

Notes

1. Do not scale
2. Refer to each bus stop on the plan for the restriction at that location

Key

- Proposed Bus Stop
 Existing Bus Stop

A	22/05/26	ACCEPTED - DESIGN	KW	PFW	JD	GD	
B	02/07/26	FINAL SUBMISSION	KW	PFW	JD	DB	
Rev.	Date	Description of revision	Design'd	Checked	Review'd	Approv'd	

FOR REVIEW & ACCEPTANCE



Essex Highways, Seax House, Victoria Road South,
Chelmsford, CM1 1QH.
Tel: 0345 6037631

© Essex County Council

SCHEME TITLE

ST BOTOLPH'S CIRCUS

DRAWING TITLE


**TRAFFIC REGULATION ORDERS
BUS STOPS**

DESIGNED KW	DRAWN KW	CHECKED PFW	REVIEWED JD	APPROVED DB
DATE 01/07/26	DATE 22/05/26	DATE 01/07/26	DATE 01/07/26	DATE 02/07/26

DRAWING UNITS U.N.O. DIMENSIONS IN MILLIMETRES LEVELS IN METRES	SCALE AT A1 (841X594mm) 1:500	REV. B
---	----------------------------------	------------------

DRAWING No. **B3553T76-EHF-GEN-SW-DR-ZL-0004**



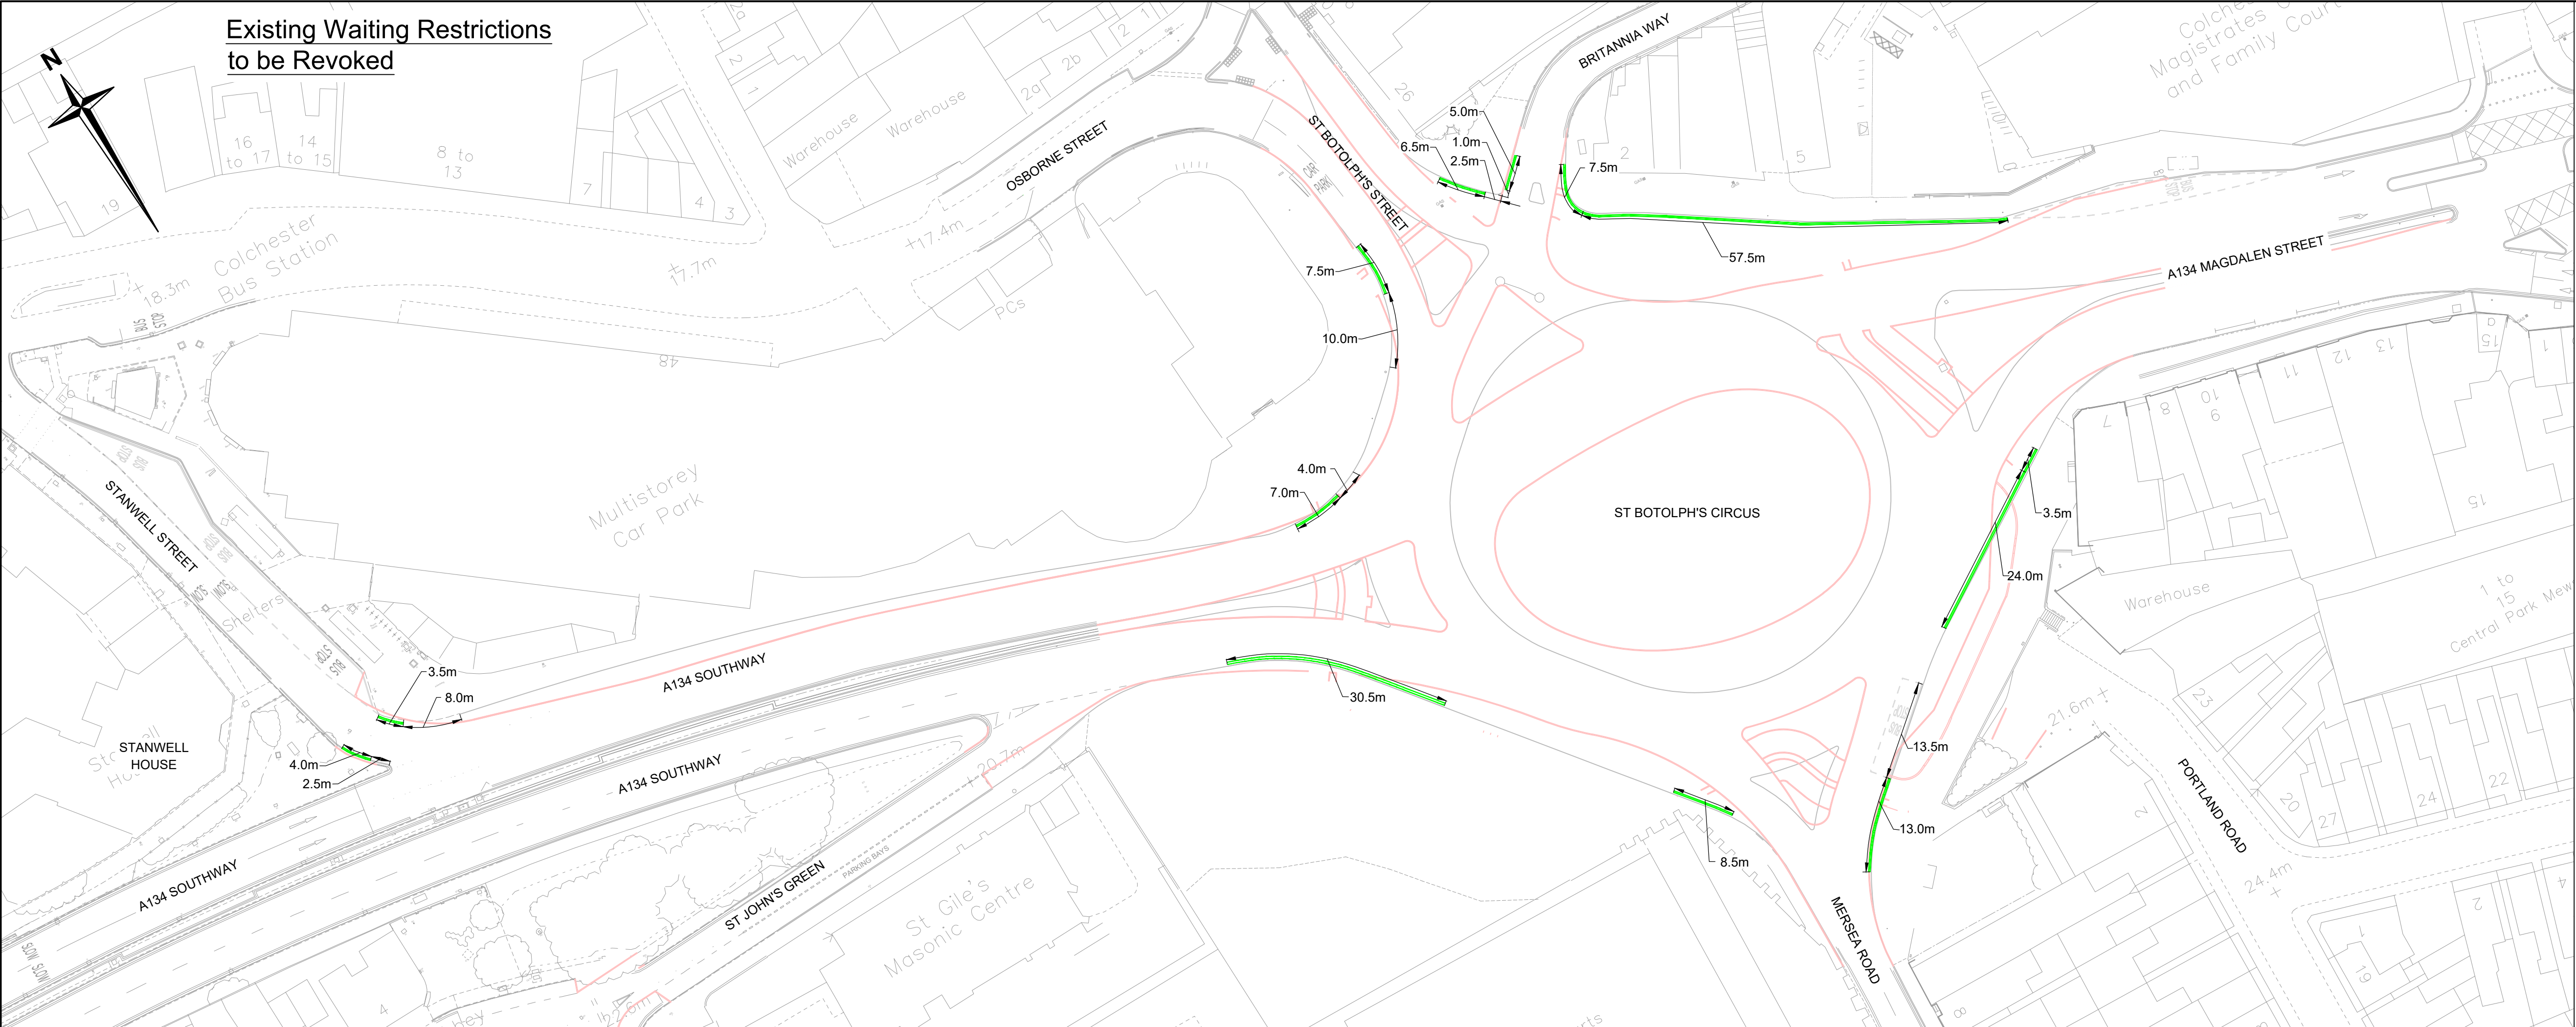

Notes


1. Do not scale.
2. Stand alone dimensions give the distance to the start / end point of a road / street.

Key 1 - Existing Waiting Restrictions

- Existing no waiting at any time restriction to be revoked.
- Proposed kerb

Key 2 - Proposed Waiting Restrictions

- Proposed no waiting at any time restriction with no loading at any time.
- Existing waiting restriction retained, following amended kerb alignment.
- Existing road markings.

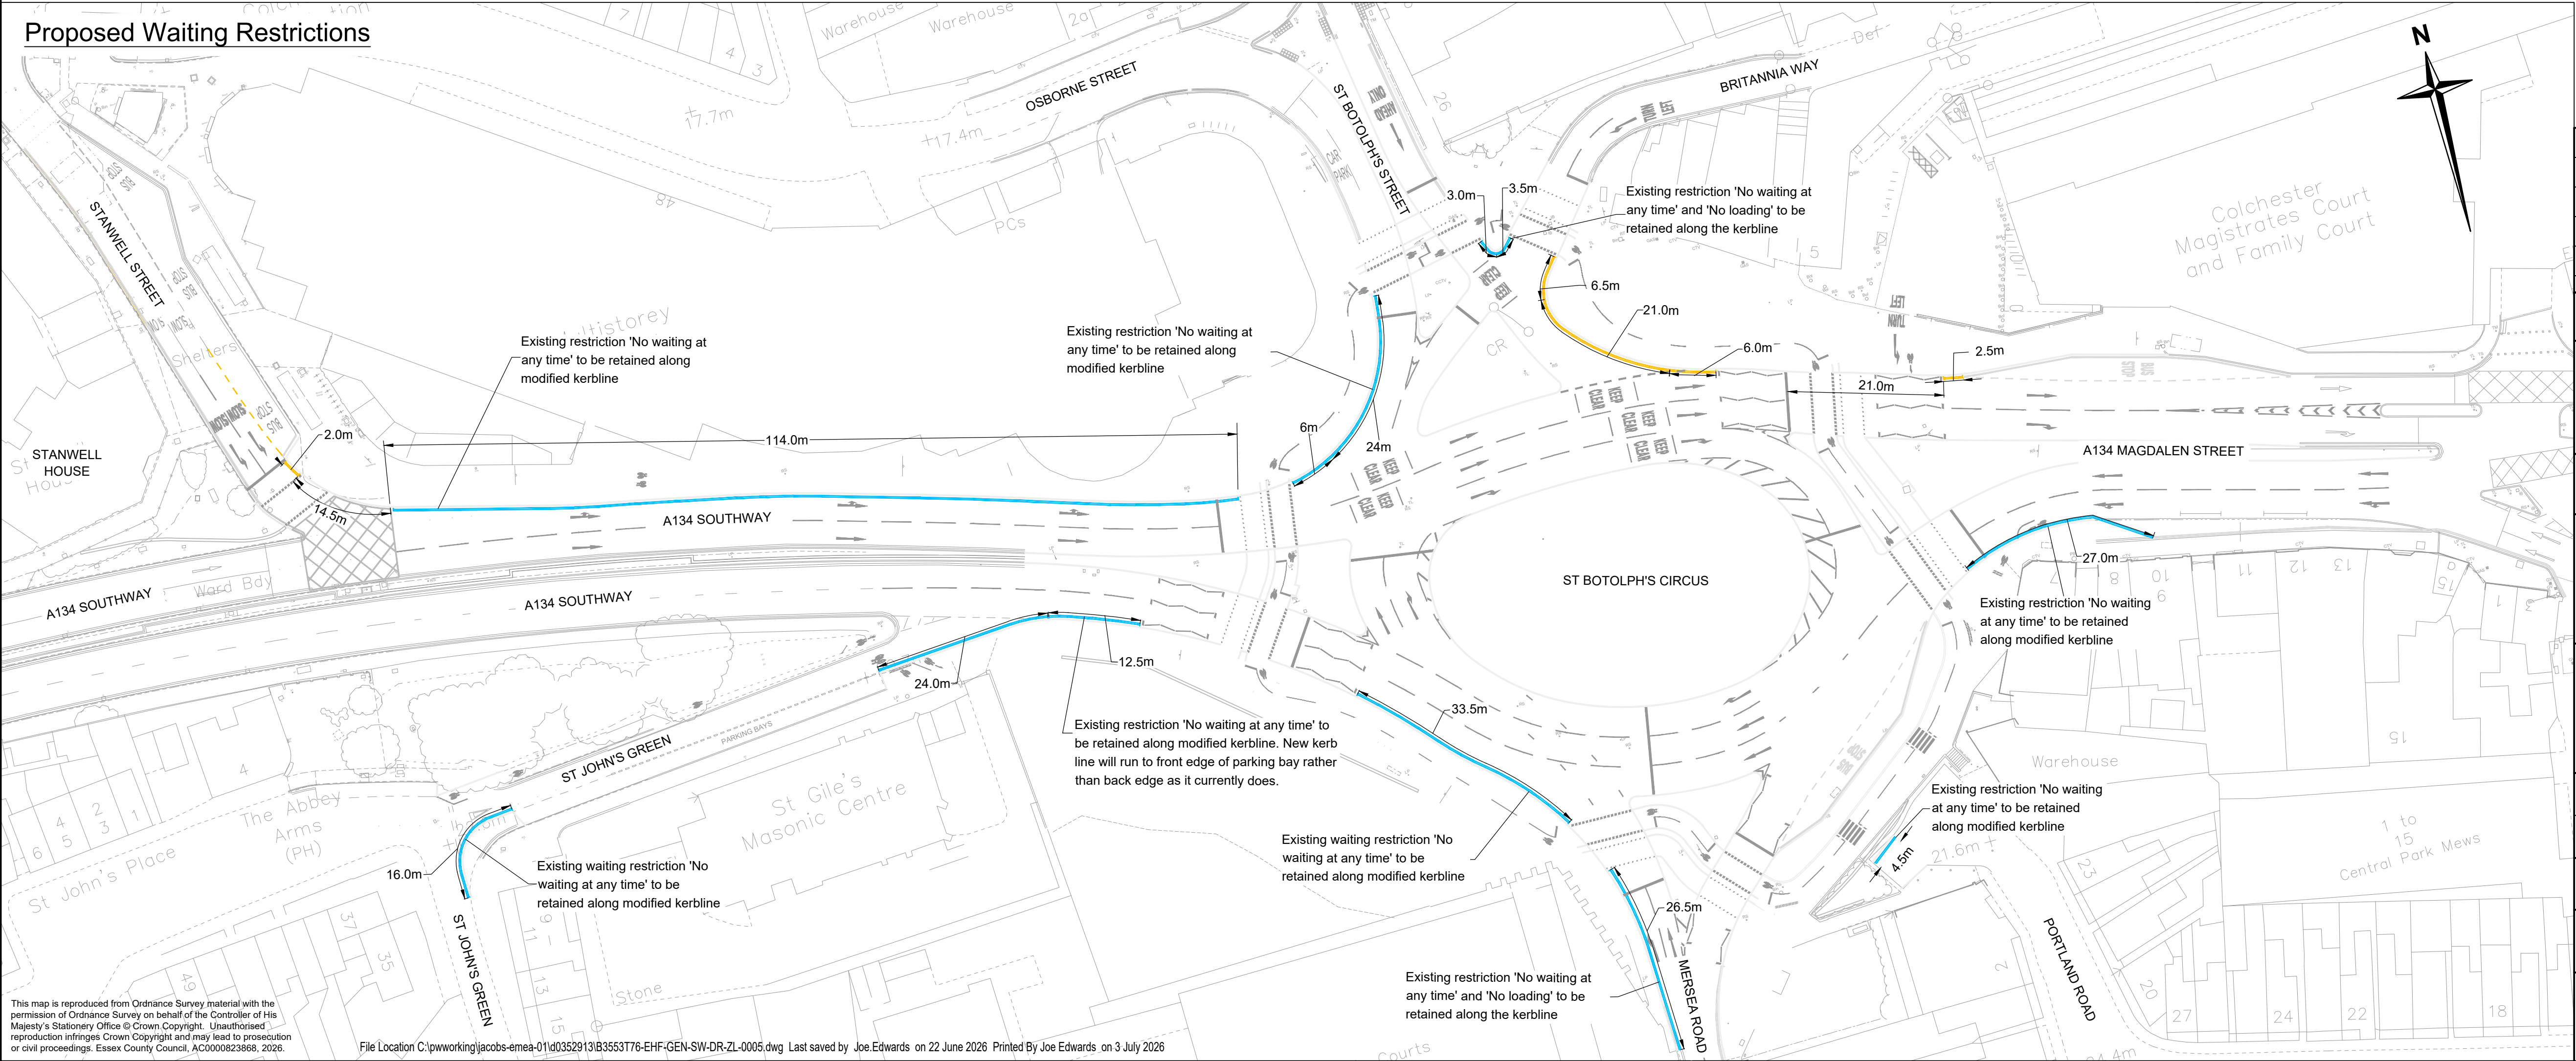

Rev	Date	Description of revision	Design'd	Checked	Review'd	Approv'd
A	22/05/26	ACCEPTED - DESIGN	KW	PFW	JD	GD
B	02/07/26	FINAL SUBMISSION	KW	PFW	JD	DB

FOR REVIEW & ACCEPTANCE



Essex Highways, Seax House, Victoria Road South, Chelmsford, CM1 1QH.
Tel: 0345 6037631 © Essex County Council

ST BOTOLPH'S CIRCUS

TRAFFIC REGULATION ORDERS
WAITING RESTRICTIONS

DESIGNED	DRAWN	CHECKED	REVIEWED	APPROVED
KW	KW	PFW	JD	DB
DATE	DATE	DATE	DATE	DATE
01/07/26	22/05/26	01/07/26	01/07/26	02/07/26
DRAWING UNITS U.N.O.			SCALE AT A1 (841X594mm)	REV.
DIMENSIONS IN MILLIMETRES LEVELS IN METRES			1:500	B

DRAWING No. B3553T76-EHF-GEN-SW-DR-ZL-0005

