


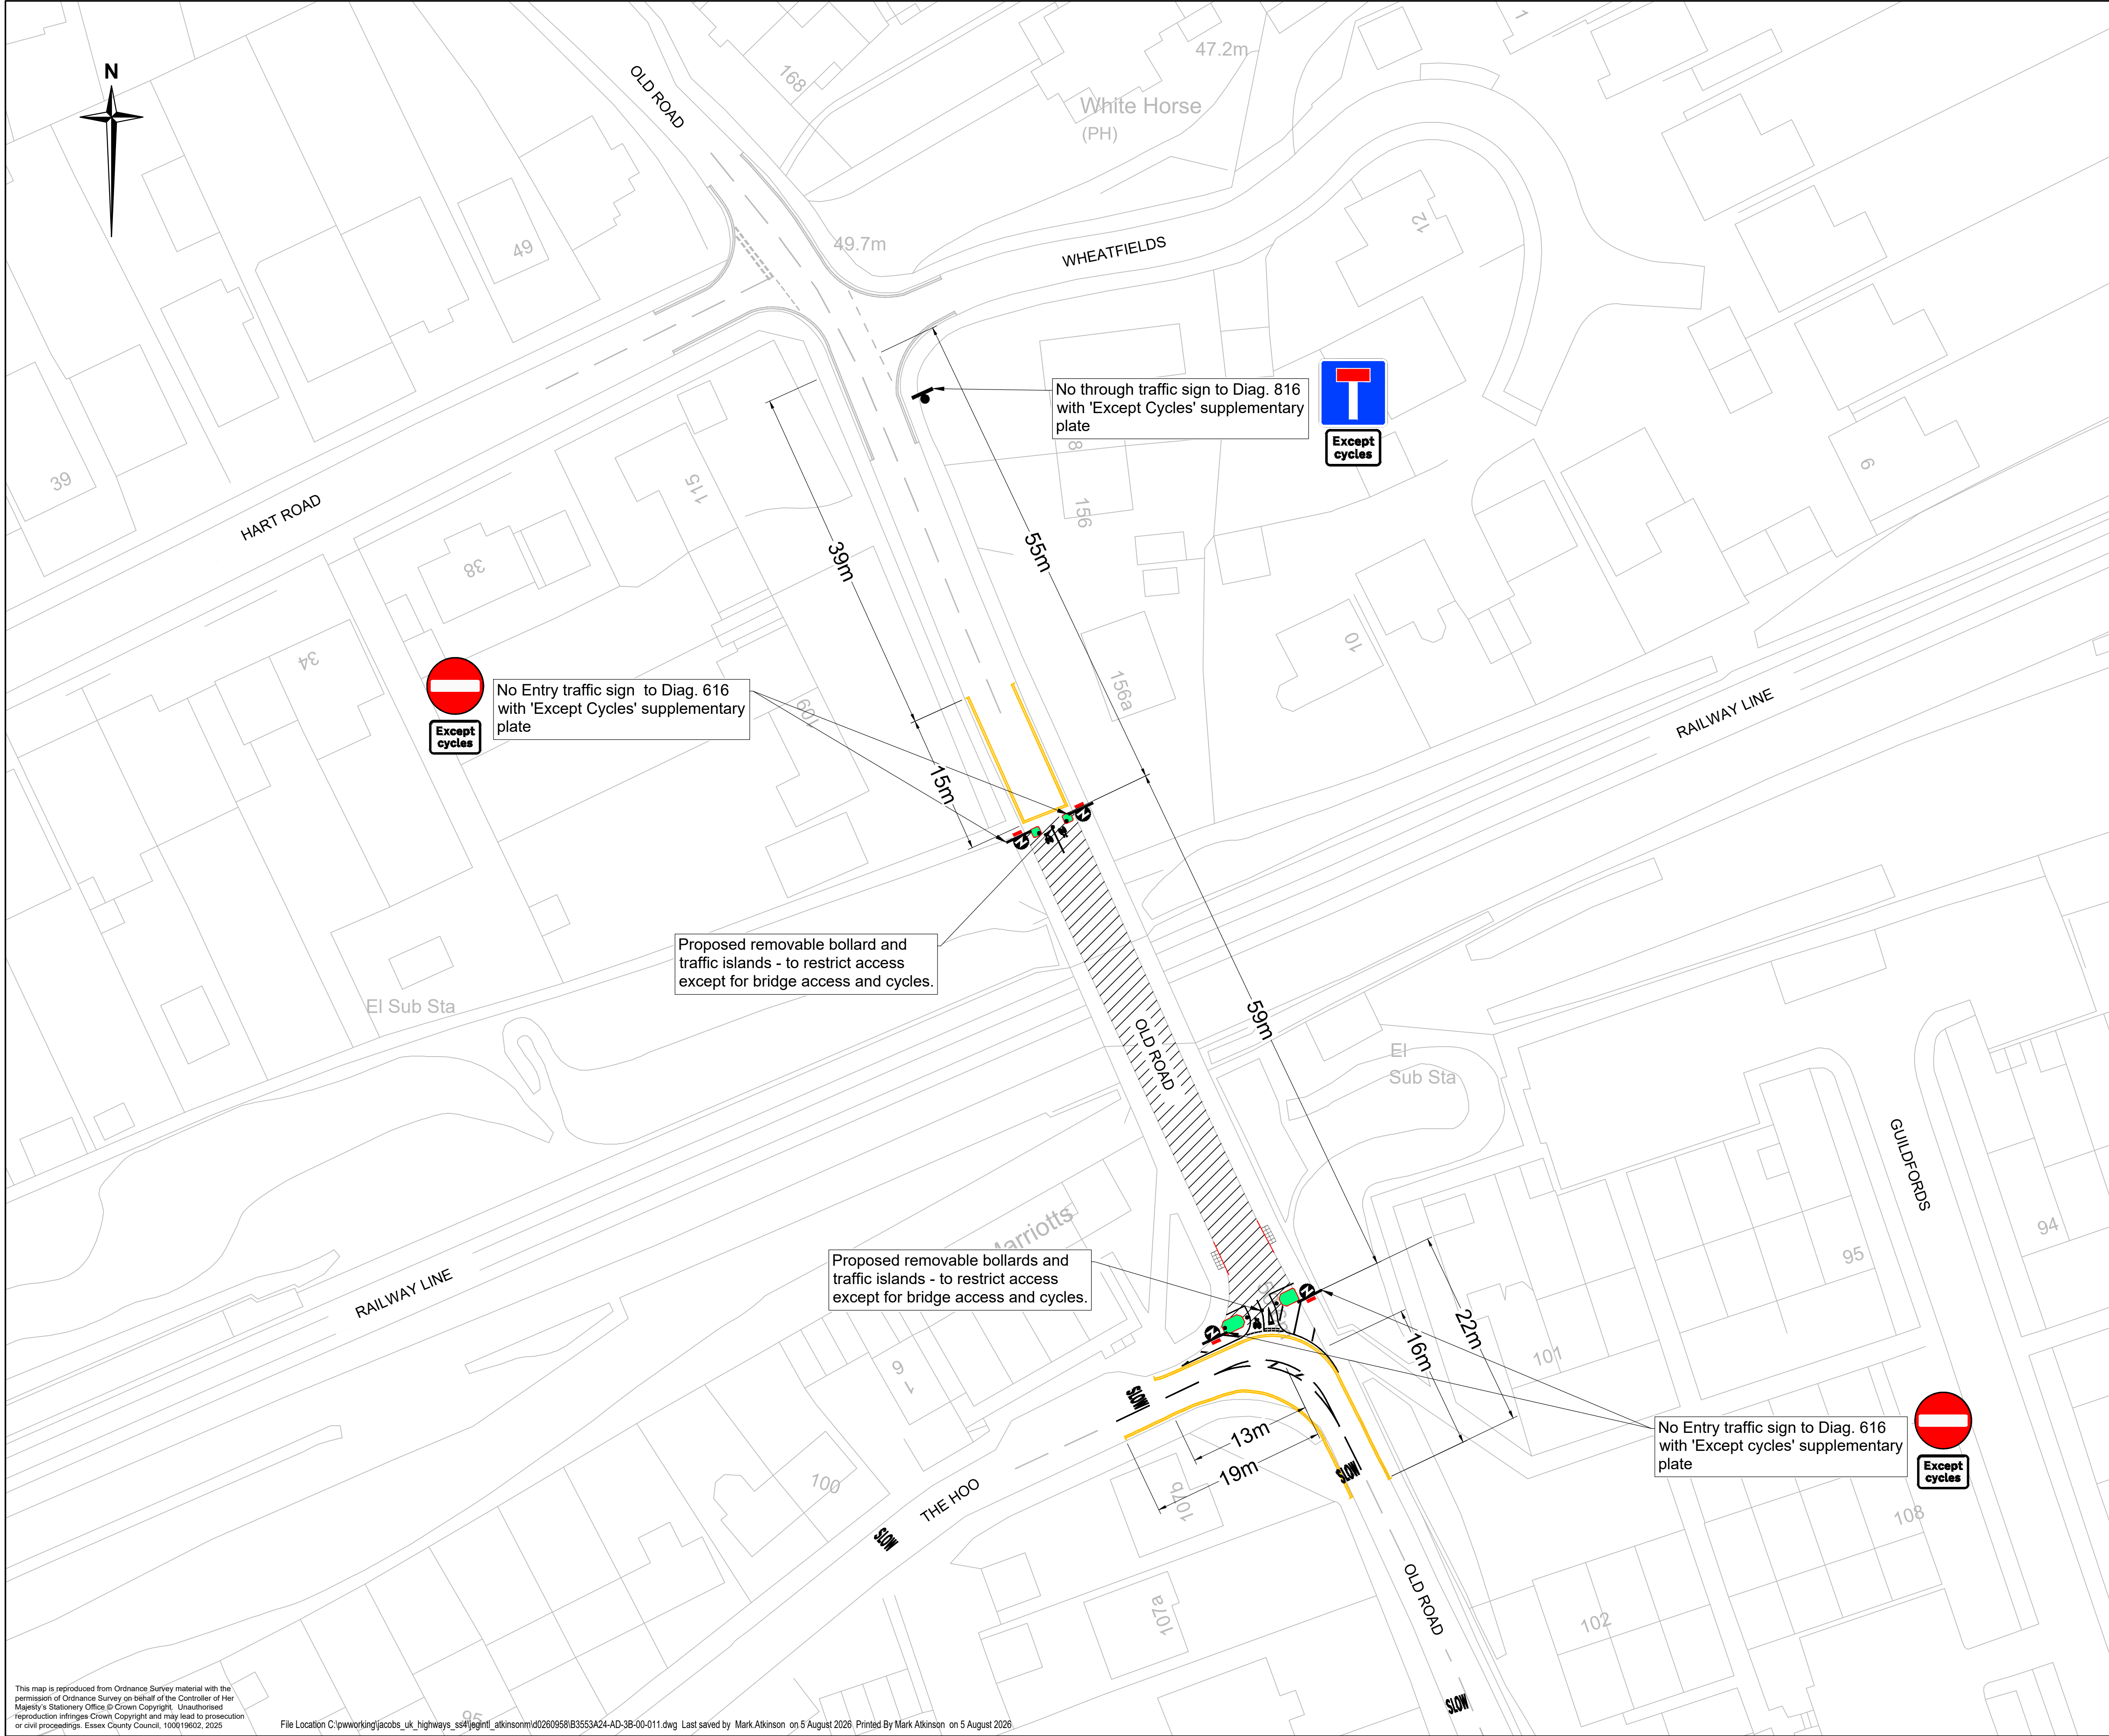

- Notes
1. Do not scale from this drawing.
 2. All dimensions are in metres unless otherwise noted.
 3. All setting out to be agreed on site with the Employer's Representative
- Section of Old Road to be subject to No Entry (Except Cycles) restriction (59 metres long).
 - Proposed No Waiting At Any Time restriction.
 - Proposed Kerb Line
 - Proposed Traffic Island
 - Proposed Bollard (Removable)
 - Proposed Traffic Sign (Illuminated)
 - Proposed Traffic Sign
 - Proposed Road Marking
 - Existing Road Marking

**PROPOSED NO ENTRY
RESTRICTION
OLD ROAD, HARLOW
GRID REFERENCE: 547476, 212494**

Rev.	Date	Description of revision	Drawn	Checked	Reviewed	Approved
C	05/08/26	THIRD ISSUE	MPA	DB	DB	AS
B	22/07/26	NOT ISSUED	MPA	DB	DB	AS
A2	10/11/25	SECOND ISSUE	SLR	MPA	MPA	DB
-	27/10/25	FIRST ISSUE	KW	SLR	SLR	DB

DRAWING STATUS

Fit for Information



Essex Highways, Seax House, Victoria Road South,
Chelmsford, CM1 1QH.
Tel: 0345 6037631
© Essex County Council

**OLD ROAD, HARLOW
RR MEASURES**

**PROPOSED EXPERIMENTAL
TRAFFIC REGULATION ORDER
CONSULTATION PLAN**

DESIGNED KW	DRAWN KW	CHECKED SLR	REVIEWED SLR	APPROVED DB
DATE OCT 25	DATE OCT 25	DATE OCT 25	DATE OCT 25	DATE OCT 25
STATUS CODE: S2		PROJECT STAGE: AD		
DRAWING UNITS U.N.O. DIMENSIONS IN MILLIMETRES LEVELS IN METRES		SCALE AT A1 (841X594mm) NTS@A1	REV. C	

DRAWING No.
B3553A24-AD-3B-00-011

